

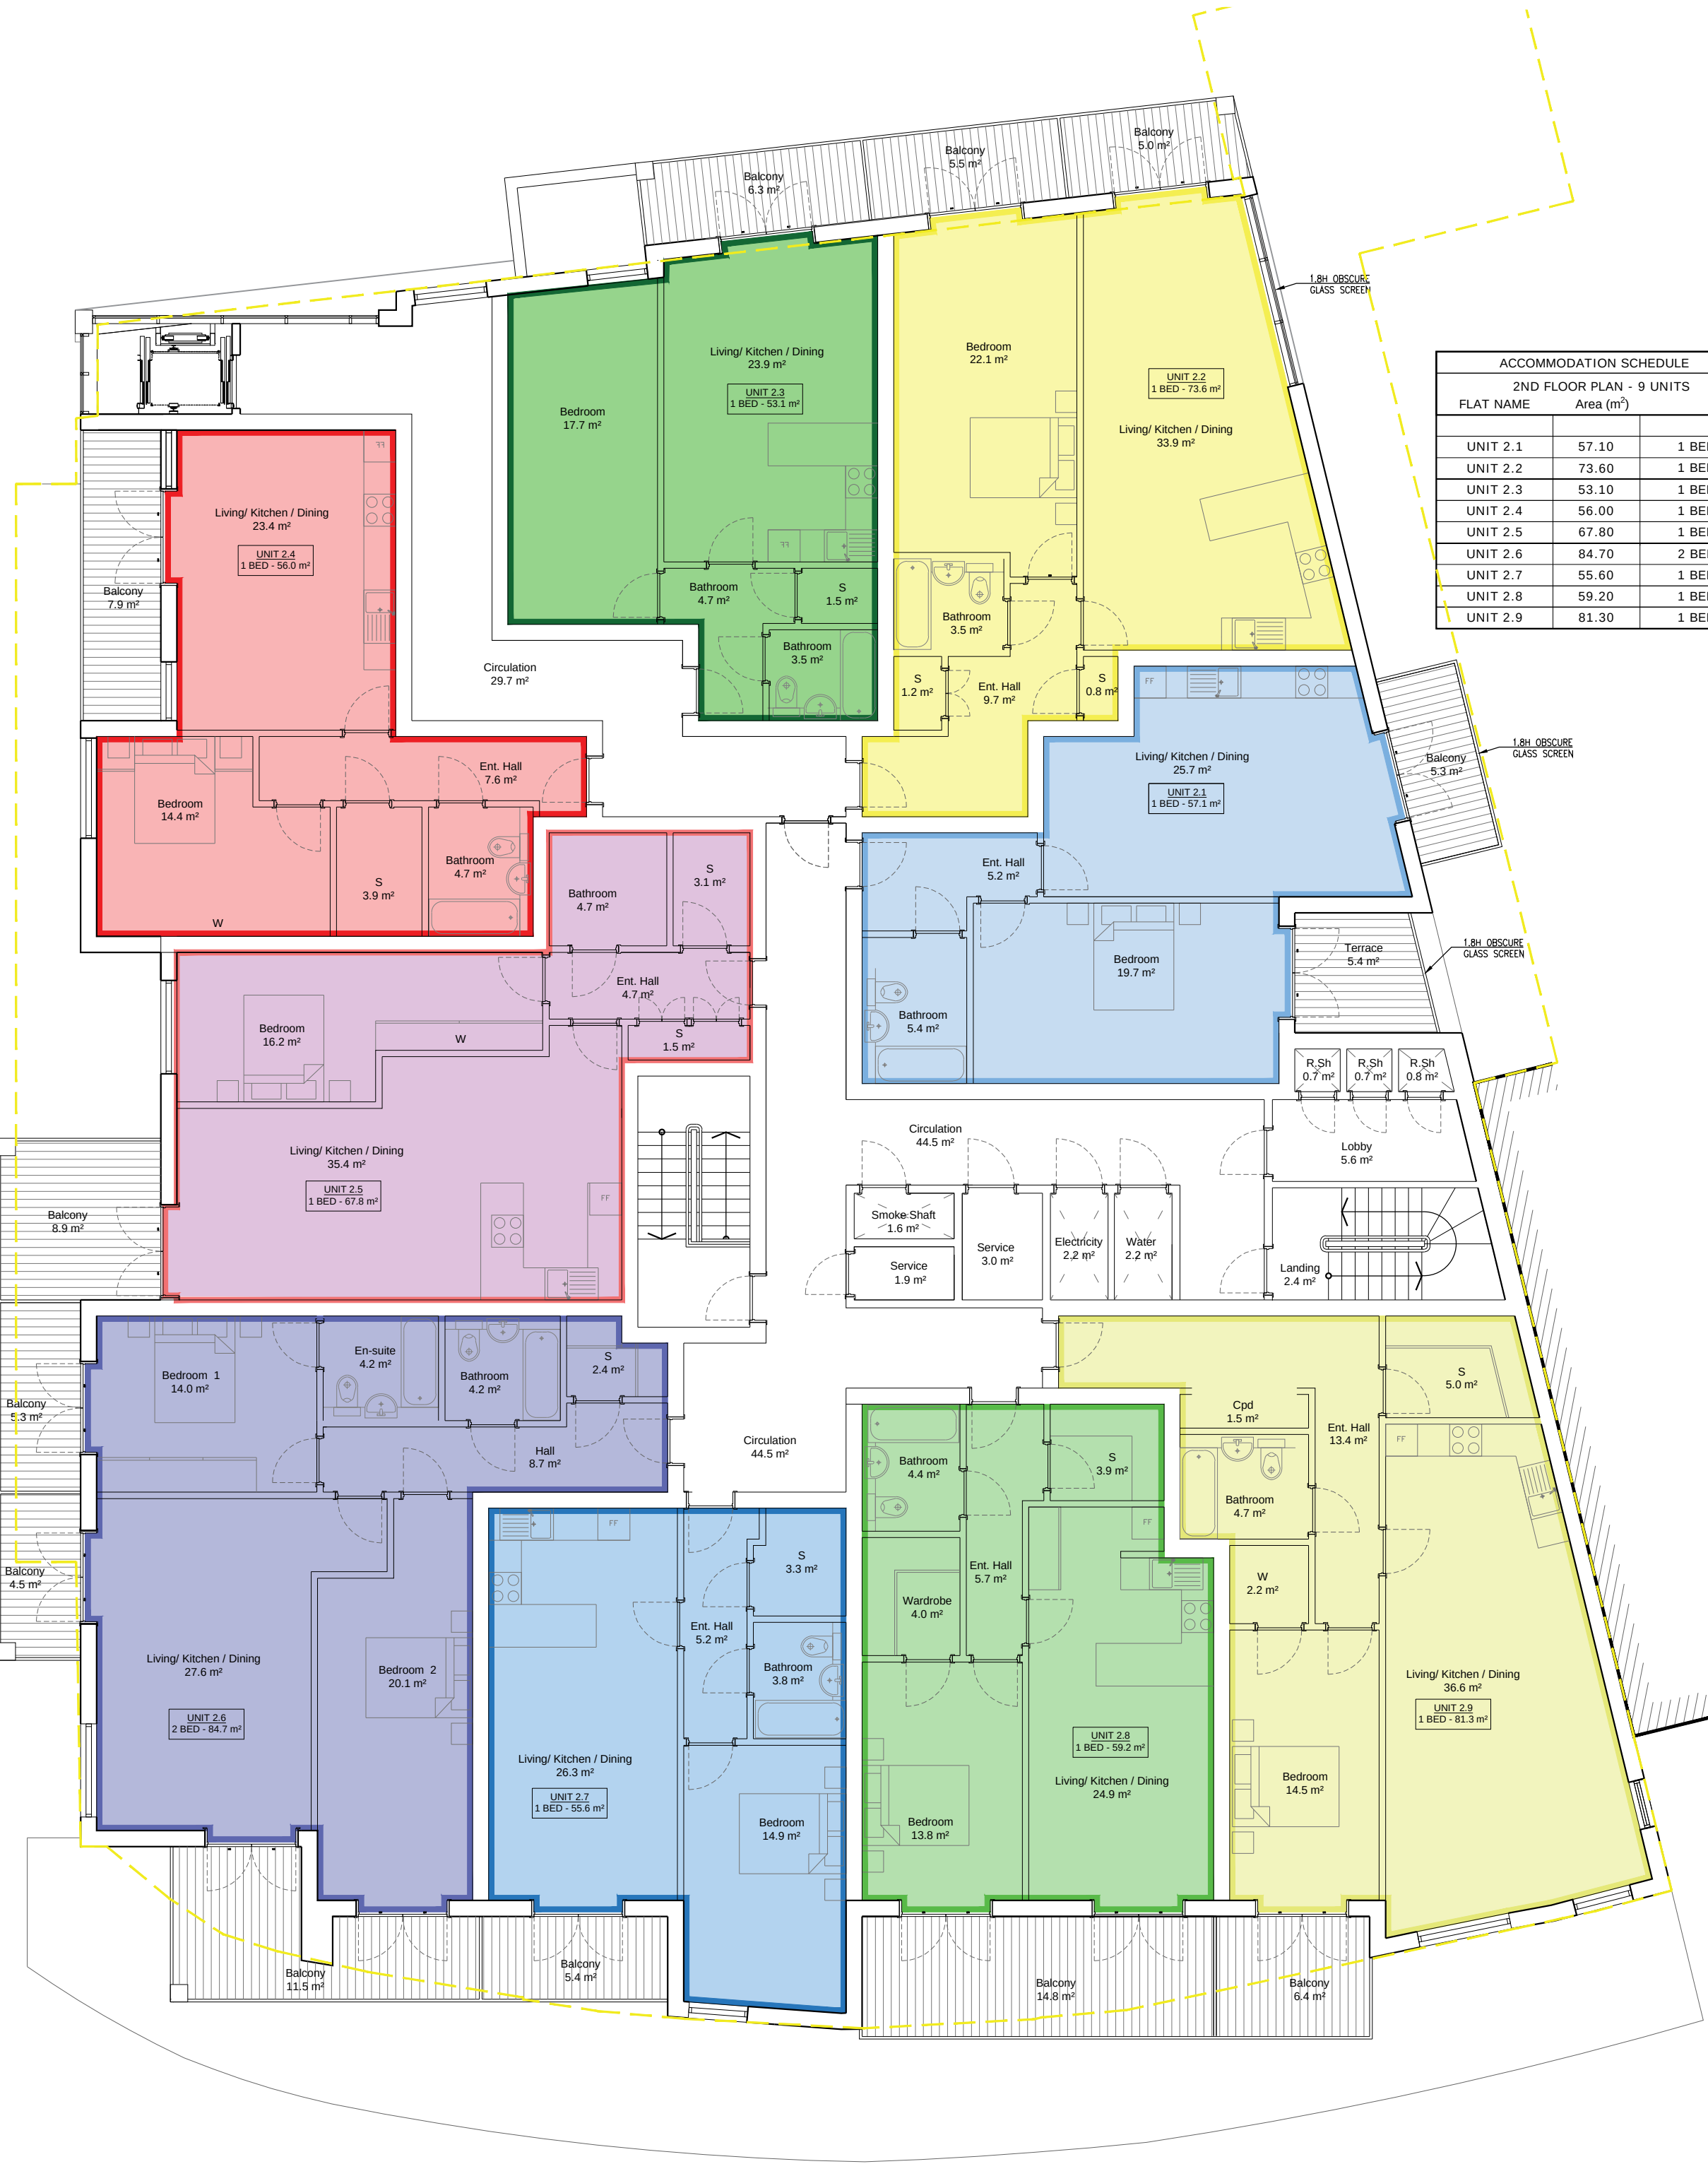


Revisions:

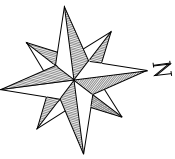

2ND FLOOR PLAN
Sc. 1:100

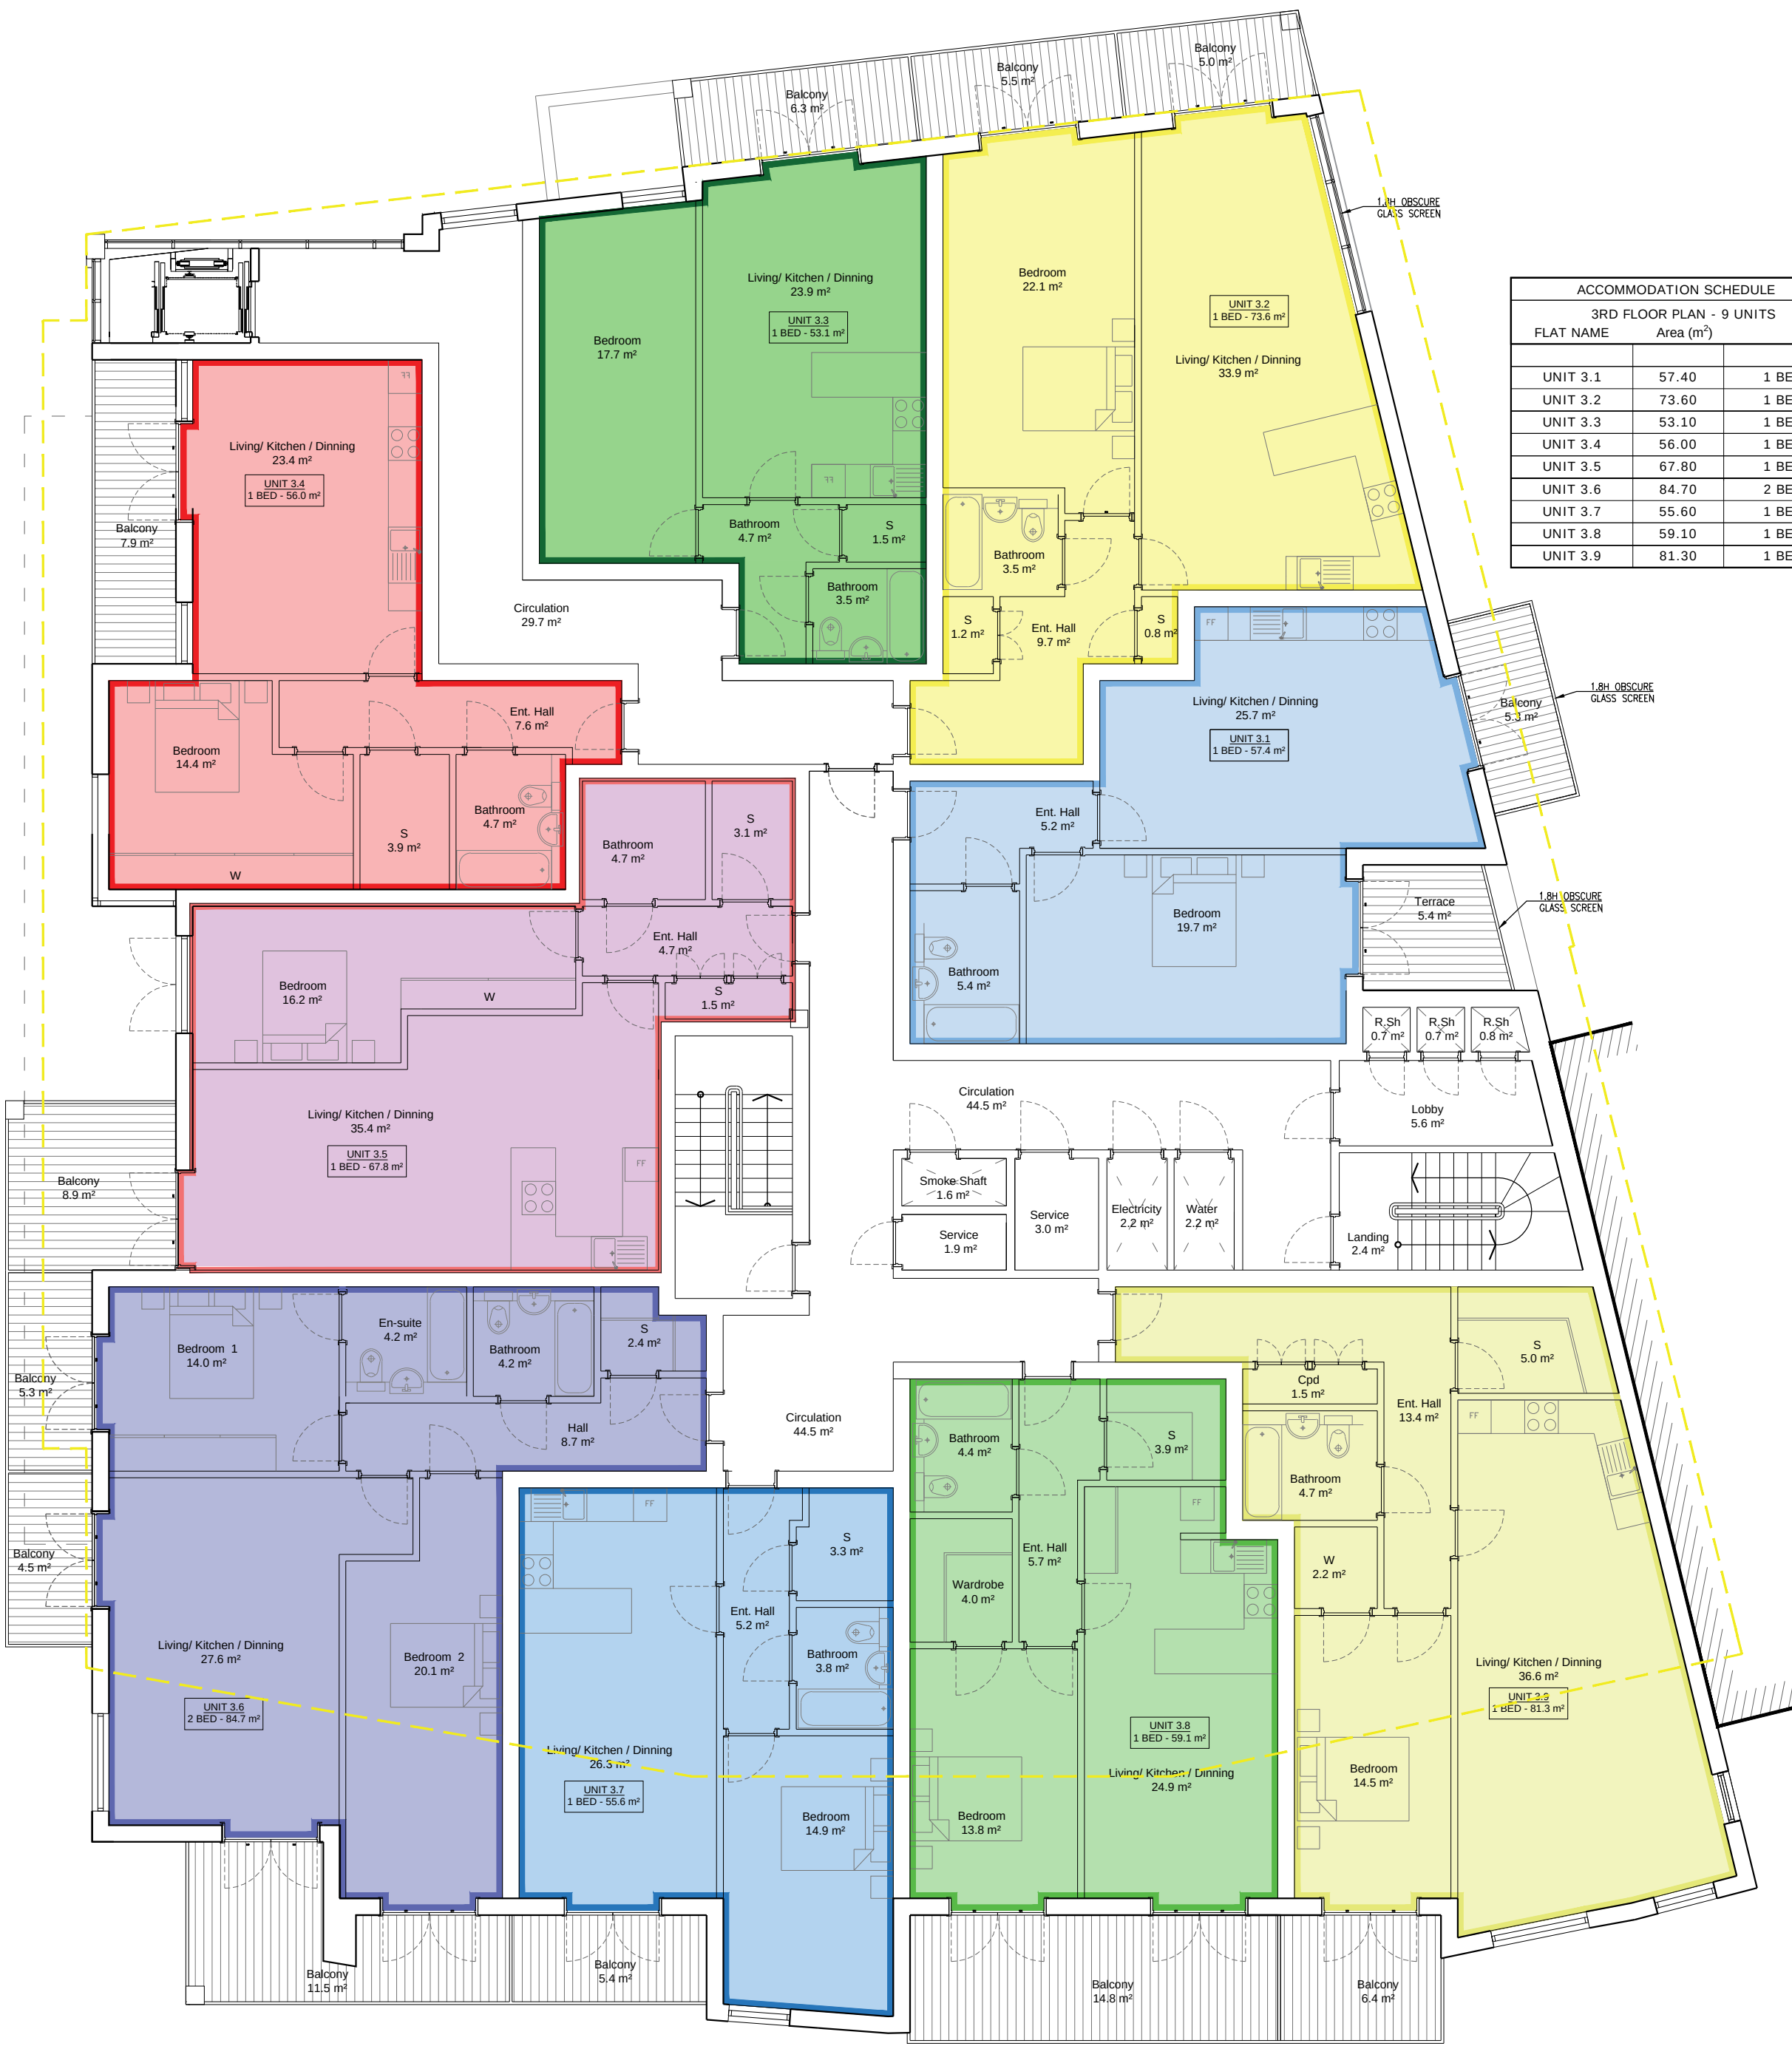

3RD FLOOR PLAN
Sc. 1:100

Client:
REGENT PROPERTIES

Project:
2-10 QUEENSWAY
BOGNOR REGIS, PO21 1QT

Drawing Title:
2ND AND 3RD FLOOR PLAN