






North Elevation (front)

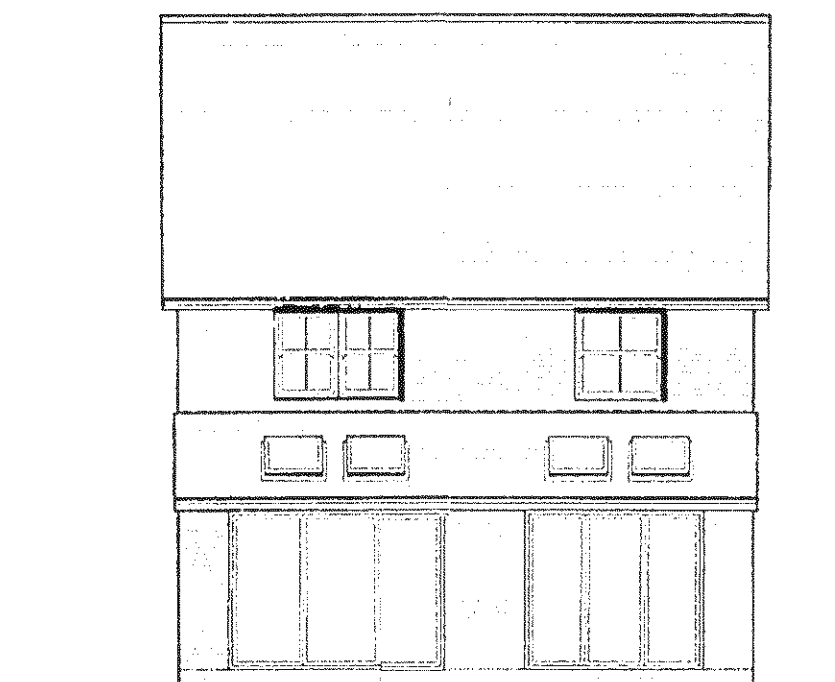


South Elevation

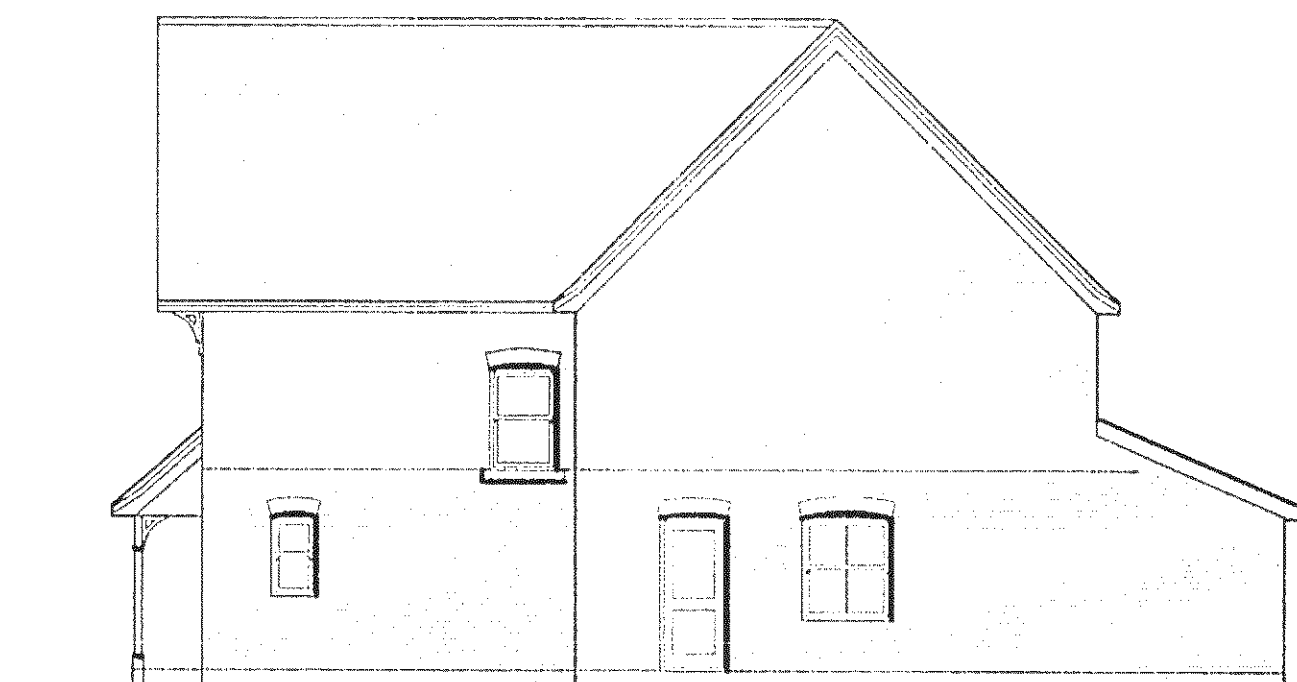


West Elevation

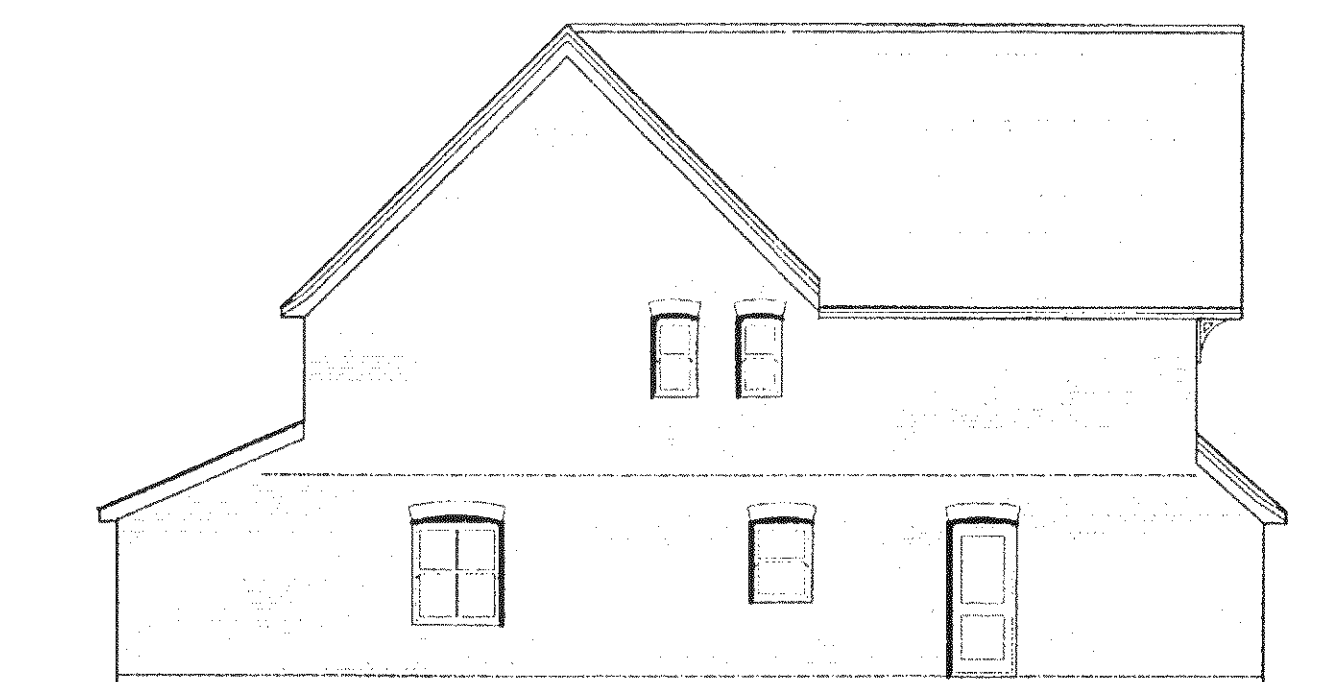


East Elevation

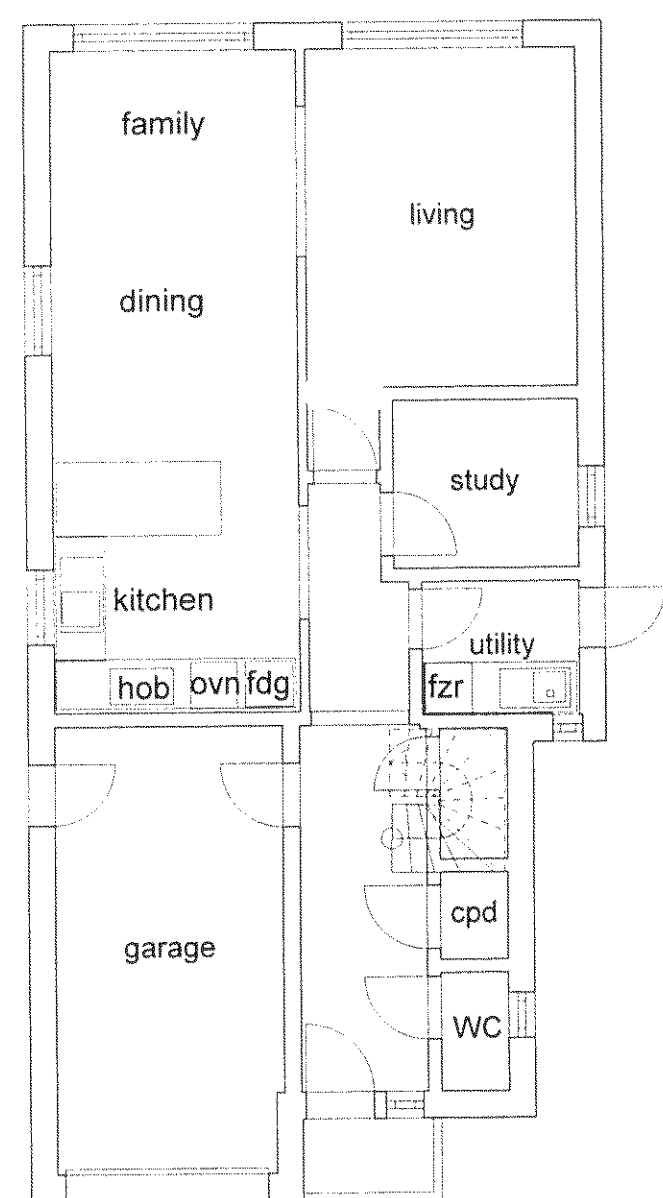

Ground Floor

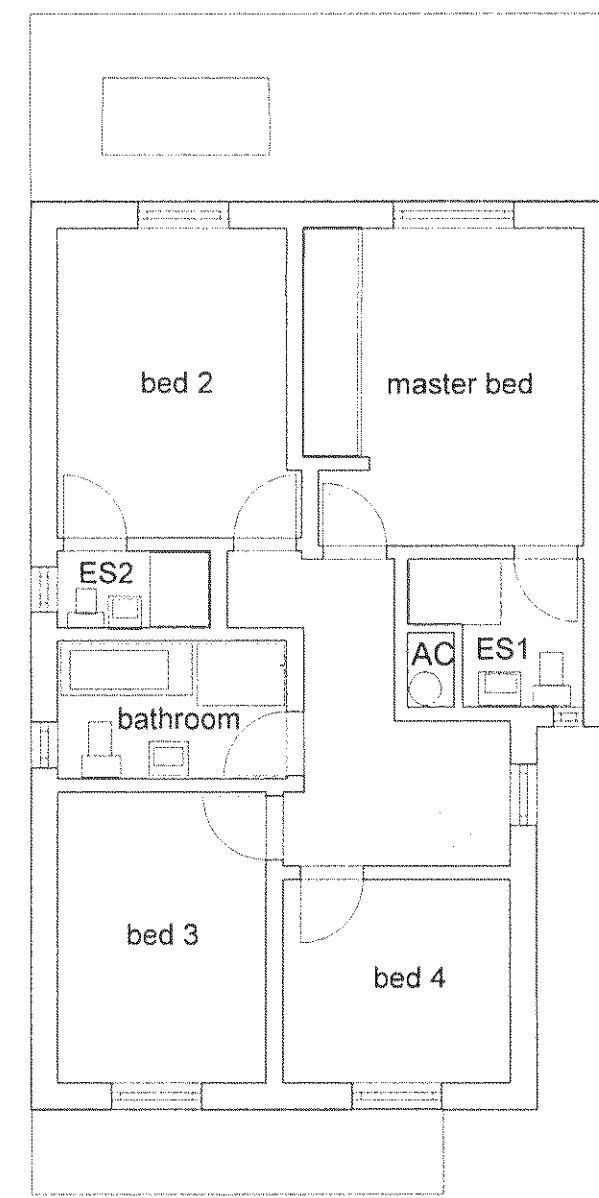

First Floor

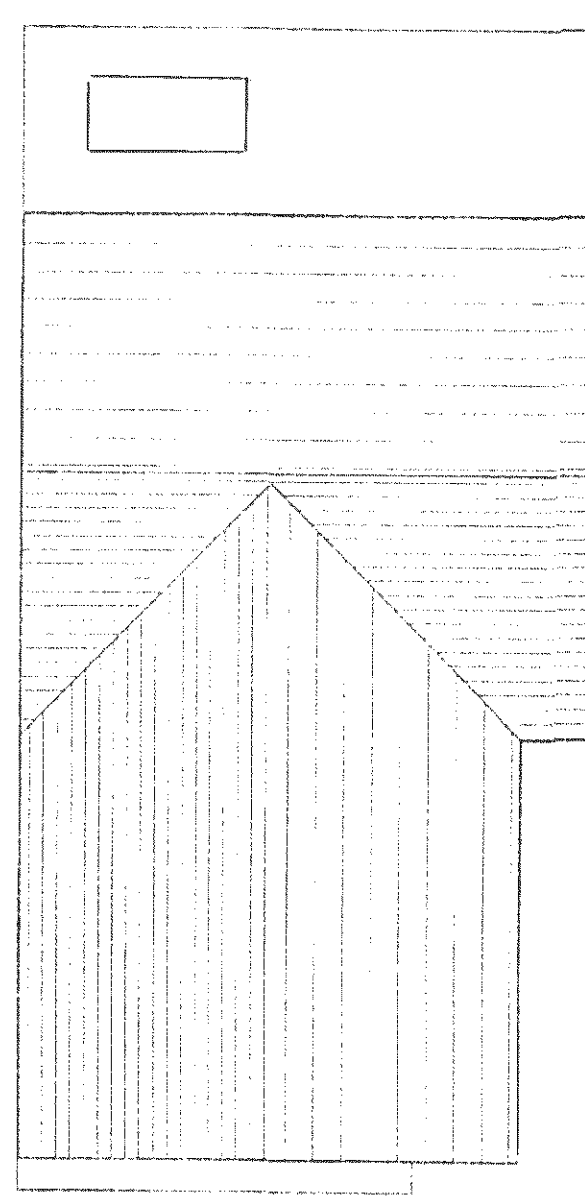

Roof Plan

External Materials

Roof

Plain concrete tiles to main roof
Slates to lean-to roof at rear

Walls

Walls constructed in red/brown multi stock brick work.
Gable to front elevation to be rendered with pebble dash render between feature timbers

Doors and Windows

Doors and windows to be white UPVC

Plot 1 - Floor Plans

R J C A
CHARTERED ARCHITECTS

LIME KILN BARN
COLWORTH
CHICHESTER
WEST SUSSEX
PO20 6DS

Tel 01243 787011
Fax 01243 787022

Rev C – reduction in width (800mm rear, 300mm front) 19 Nov 2013 (P Champion)

Rev B Additional 1m added to rear, internal alterations and alterations to windows on all elevations. Separate drawing prepared for plot 4 - 2012-15-04

Rev A Amendments for planning submission

Jan 2013

Mar 2012

REVISION		
PROJECT	Proposed residential development at Sylvan Way, Bognor Regis	
SUBJECT	Plots 1 - Proposed Plans and Elevations	
SCALE	DATE	DRAWING No
1:100	Mar 2012	2012 / 15 / 02
DRAWN	CHECKED	REV C