





North Elevation (front)



South Elevation

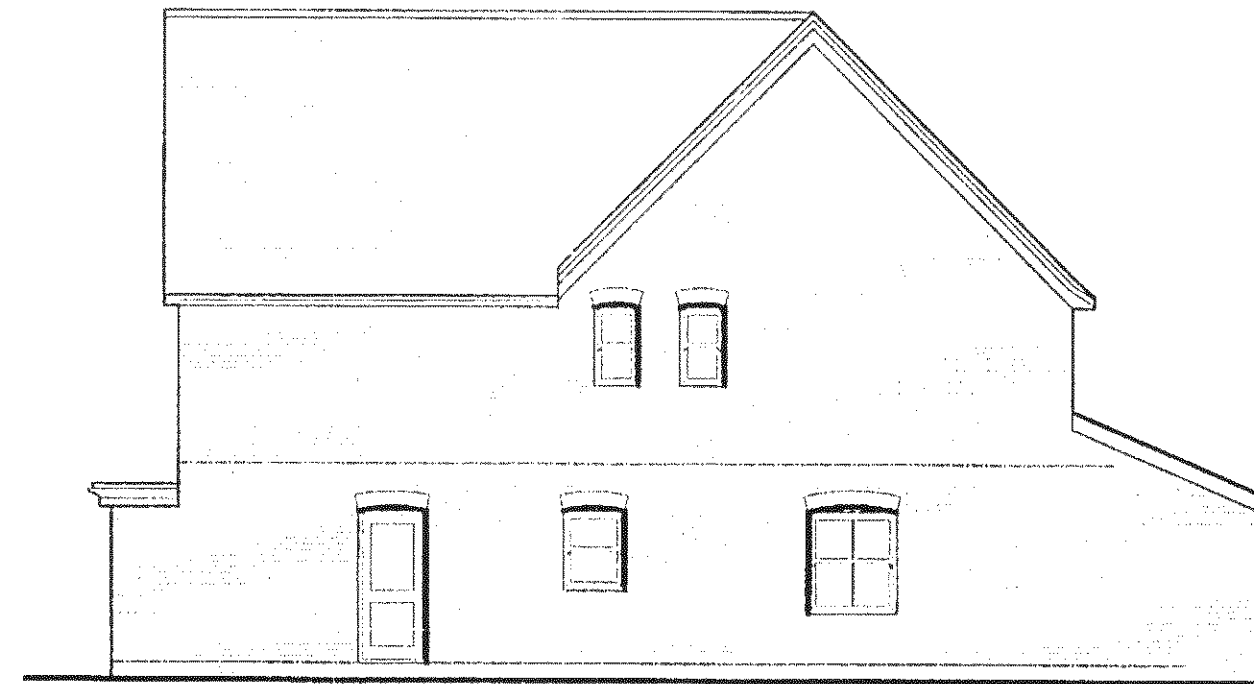


West Elevation

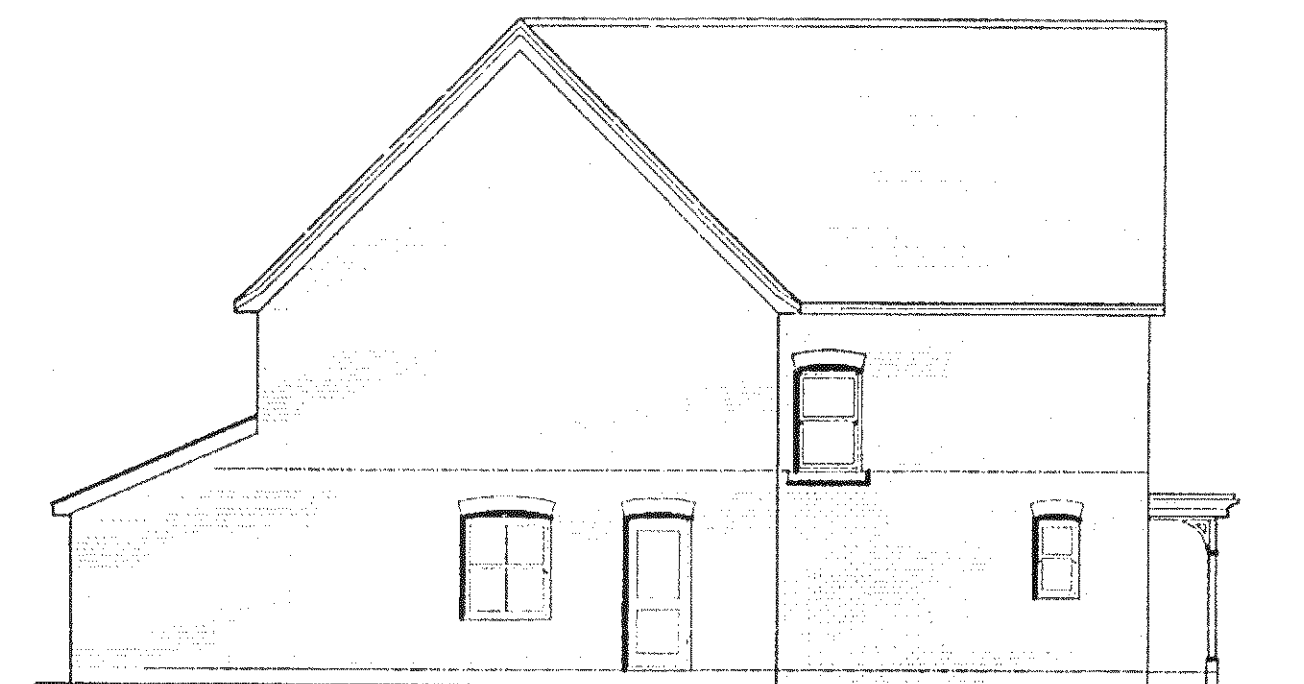


East Elevation


Plot 2 - Elevations.
Plot 3 as plot 2 but handed.

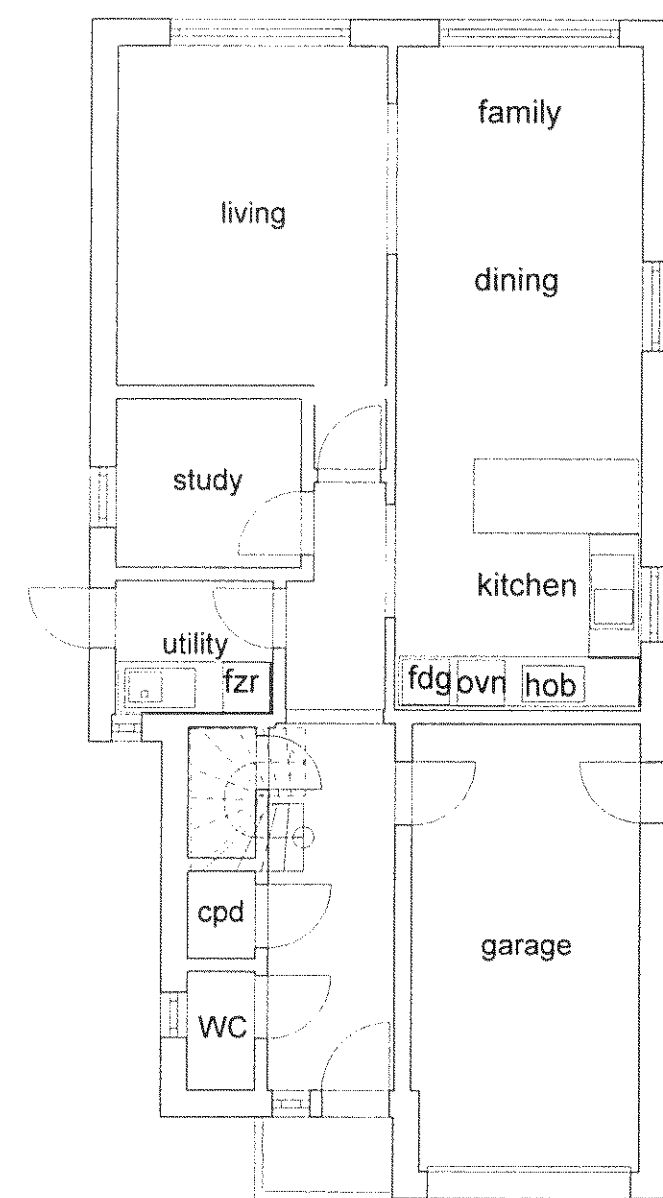

Ground Floor

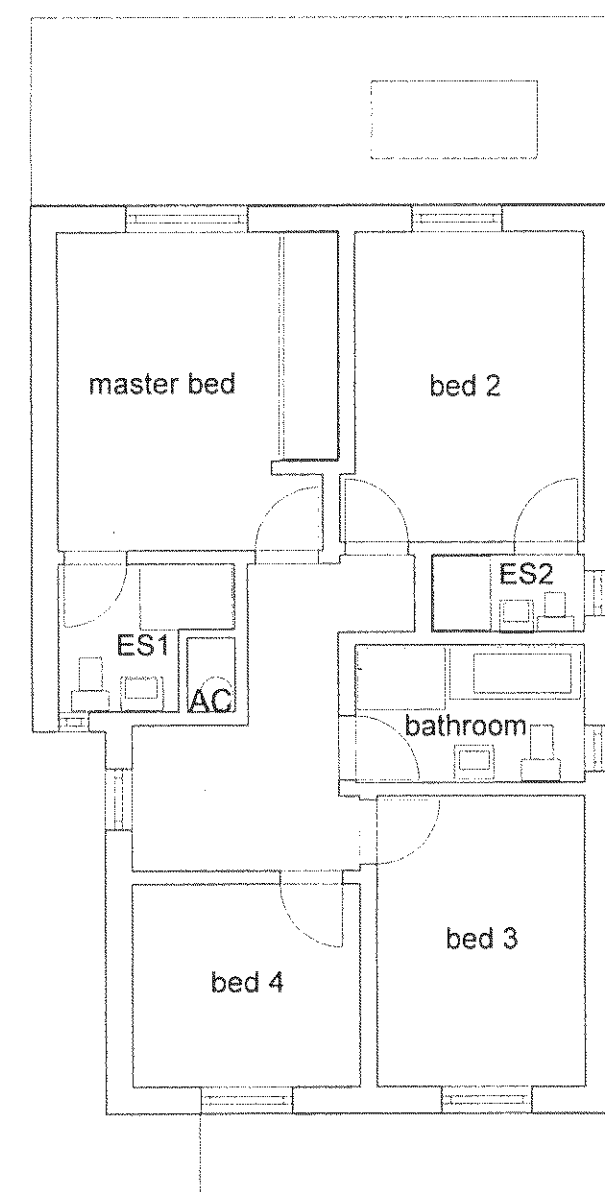

First Floor

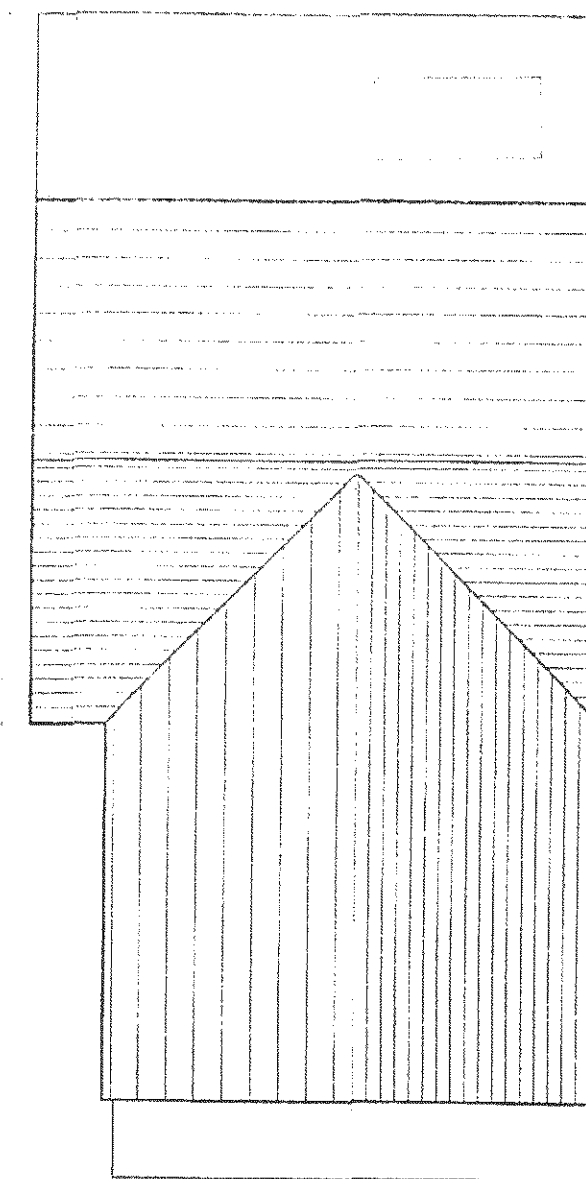

Roof Plan

External Materials

Roof

Plain concrete tiles to main roof
Slates to lean-to roof at rear

Walls

Walls constructed in red/brown multi stock brick work.
Gable to front elevation clad with plain tile hanging and front wall at first floor level finished with pebble dash render.

Doors and Windows

Doors and windows to be white UPVC

Plot 2 - Floor Plans
Plot 3 as plot 2 but handed

Rev C – reduction in width (800mm rear, 300mm front) 19 Nov 2013 (P Champion)
Rev B – Rear addition extended 1M, additional windows added Jan 2013
Rev A – Amendments for planning submission Mar 2012

REVISION			
PROJECT	Proposed residential development at Sylvan Way, Bognor Regis		
SUBJECT	Plots 2 & 3 - Proposed Plans and Elevations		
SCALE	1:100	DATE	Mar 2012
DRAWN	CHECKED	DRAWING No.	2012 / 15 / 03
			REV C

R J C A
CHARTERED ARCHITECTS

LIME KILN BARN
COLWORTH
CHICHESTER
WEST SUSSEX
PO20 6DS

Tel 01243 787011
Fax 01243 787022