



GROUND FLOOR PLAN
PROPOSED 1-100

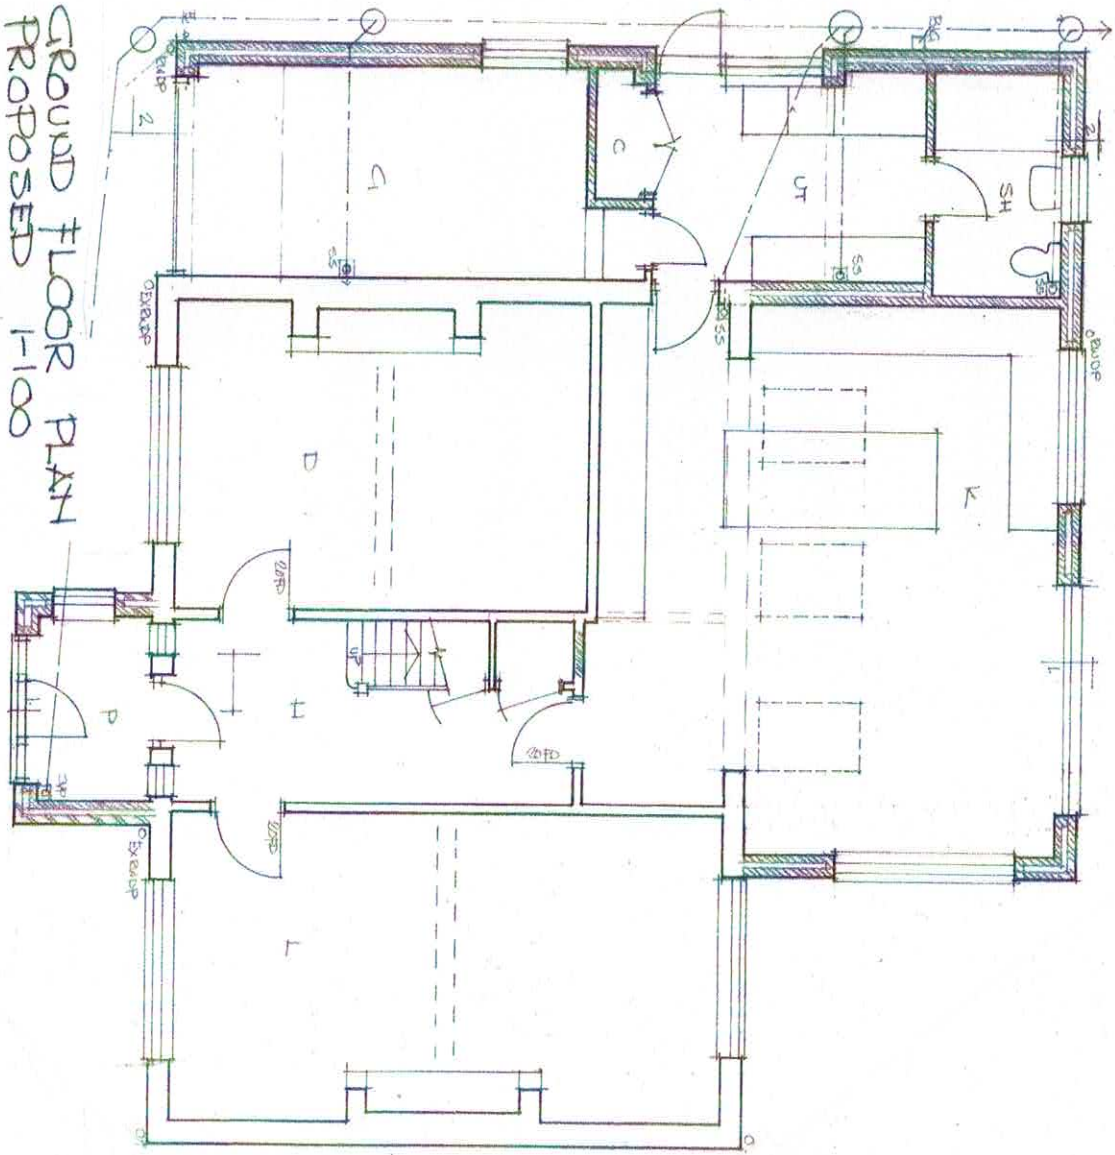


FOR EXTENT OF
LOWER ROOFS -
SEE FIRST FLOOR
PLAN

FIRST FLOOR PLAN
PROPOSED 1-100

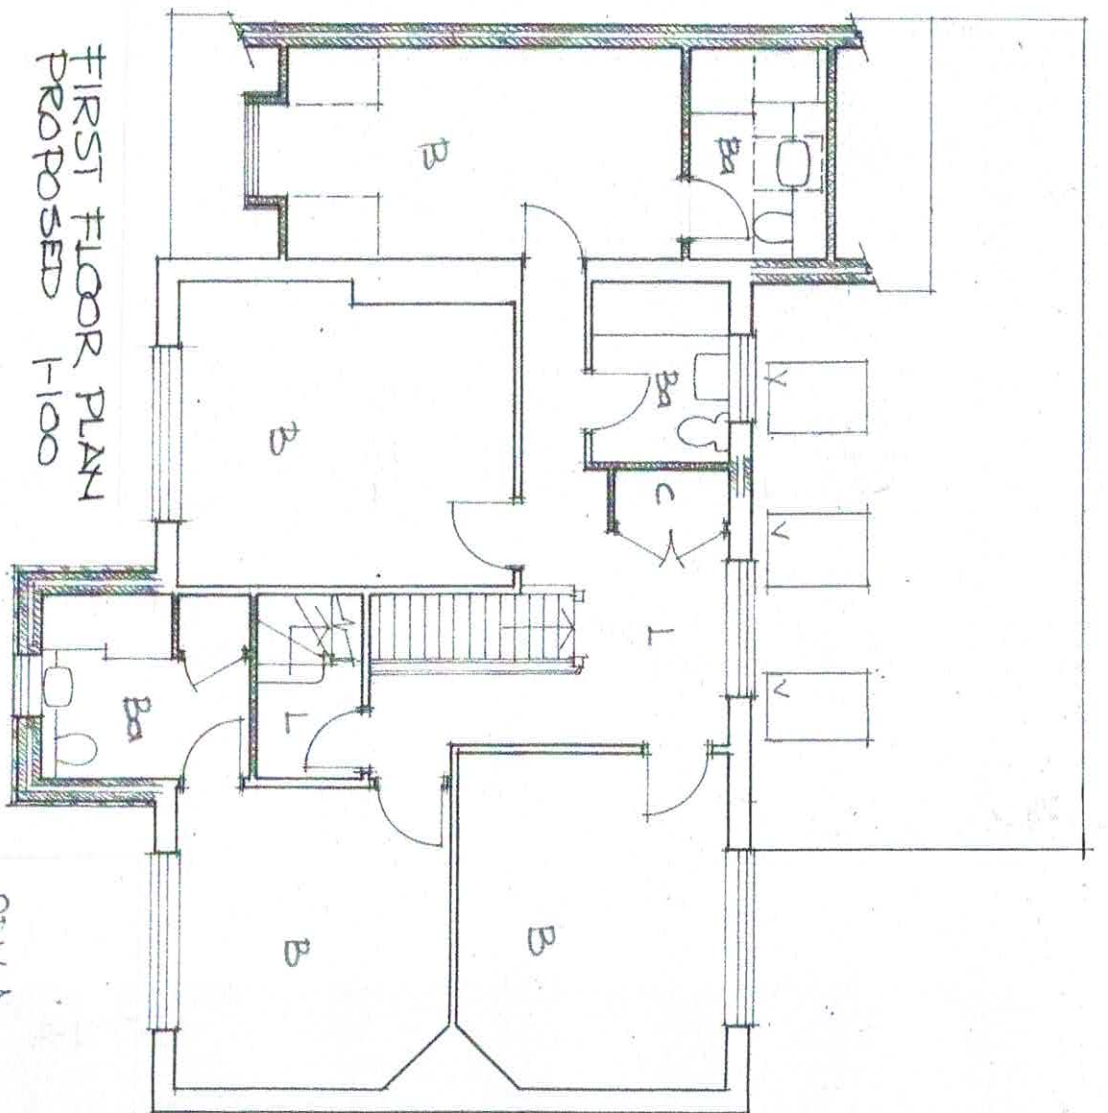


REV A
KITCHEN VARIATION 4/10/20.

SECOND FLOOR PLAN
PROPOSED 1-100

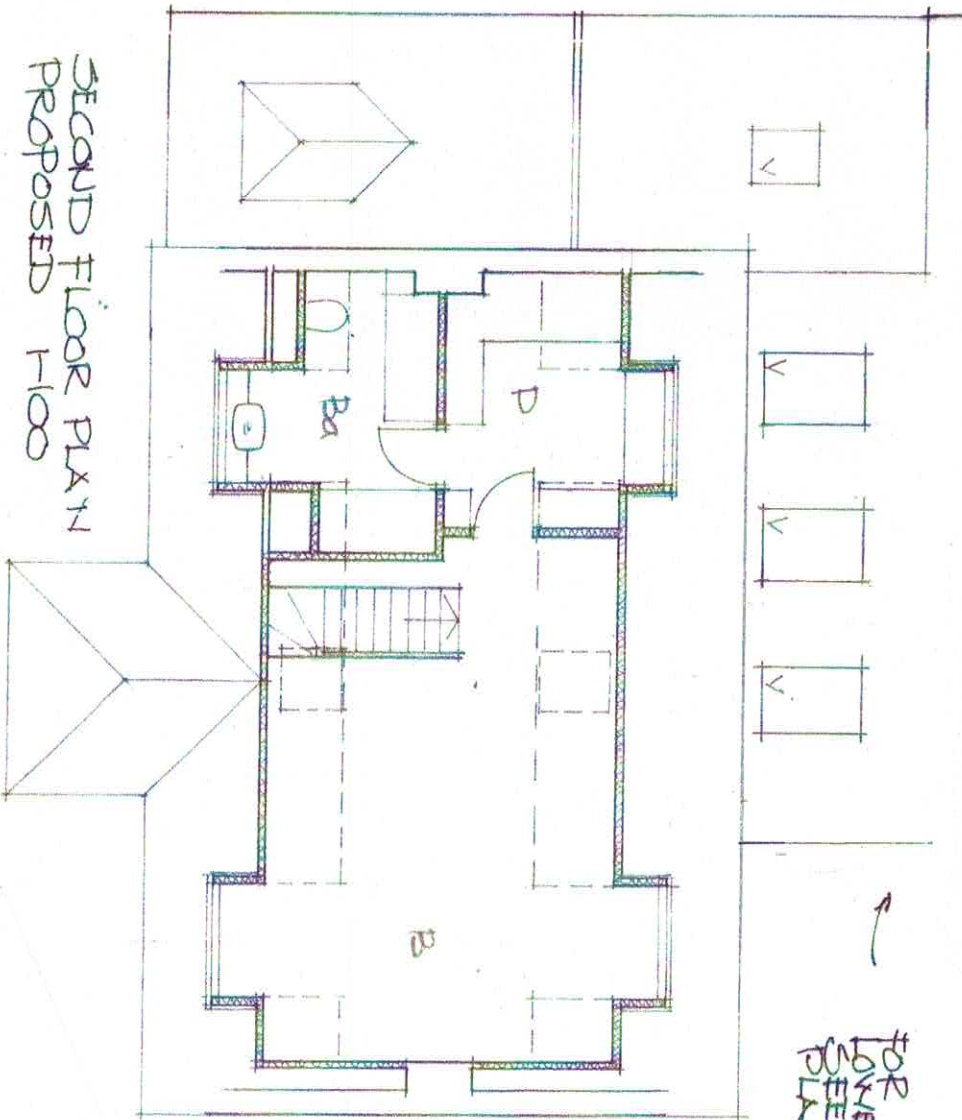

ROOF PLAN
PROPOSED 1-100

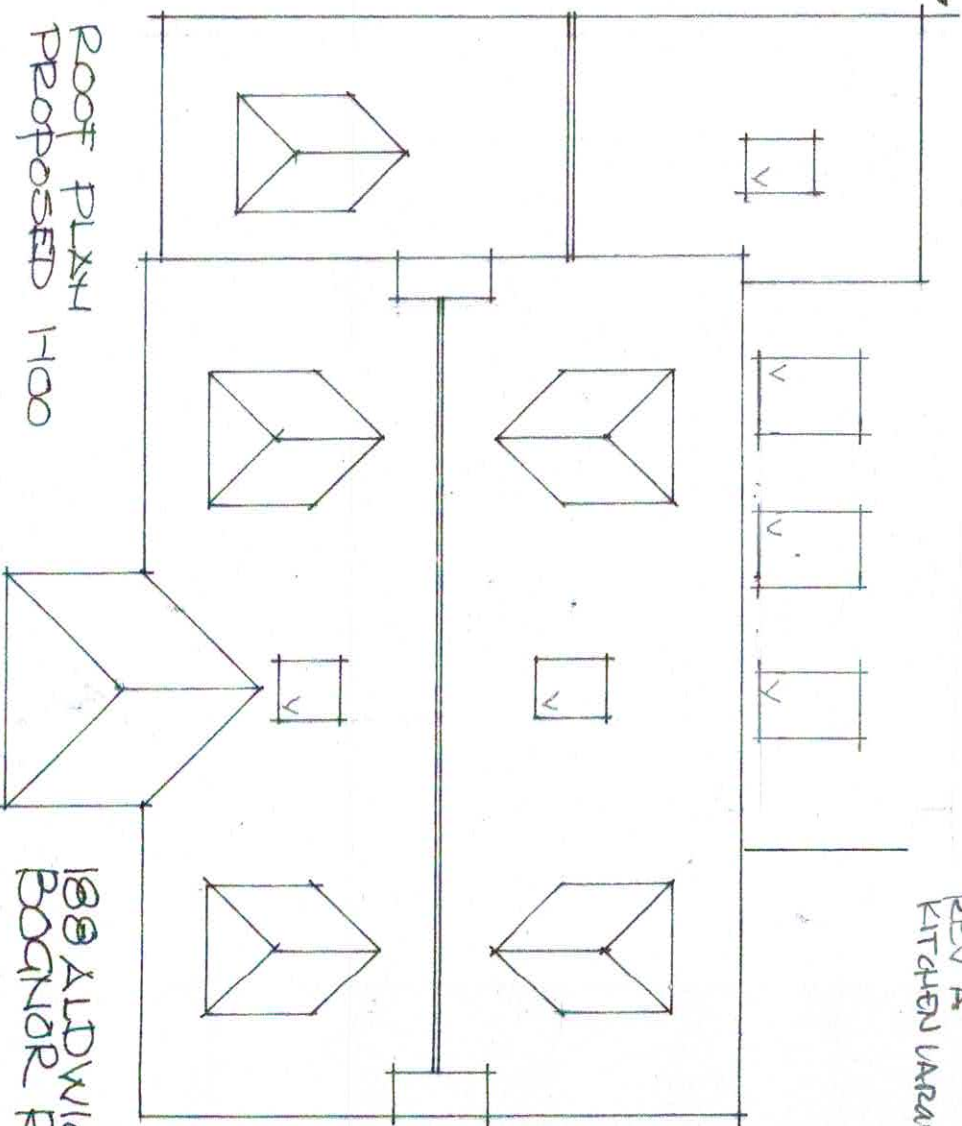

PROPOSED PLANS
ALTERNATIVE

188 ALDWICK RD
BOGNOR REGIS
MARCH 2020