



0 1 2 3 4 5 10 20M

GROUND FLOOR PLAN
PROPOSED H-100

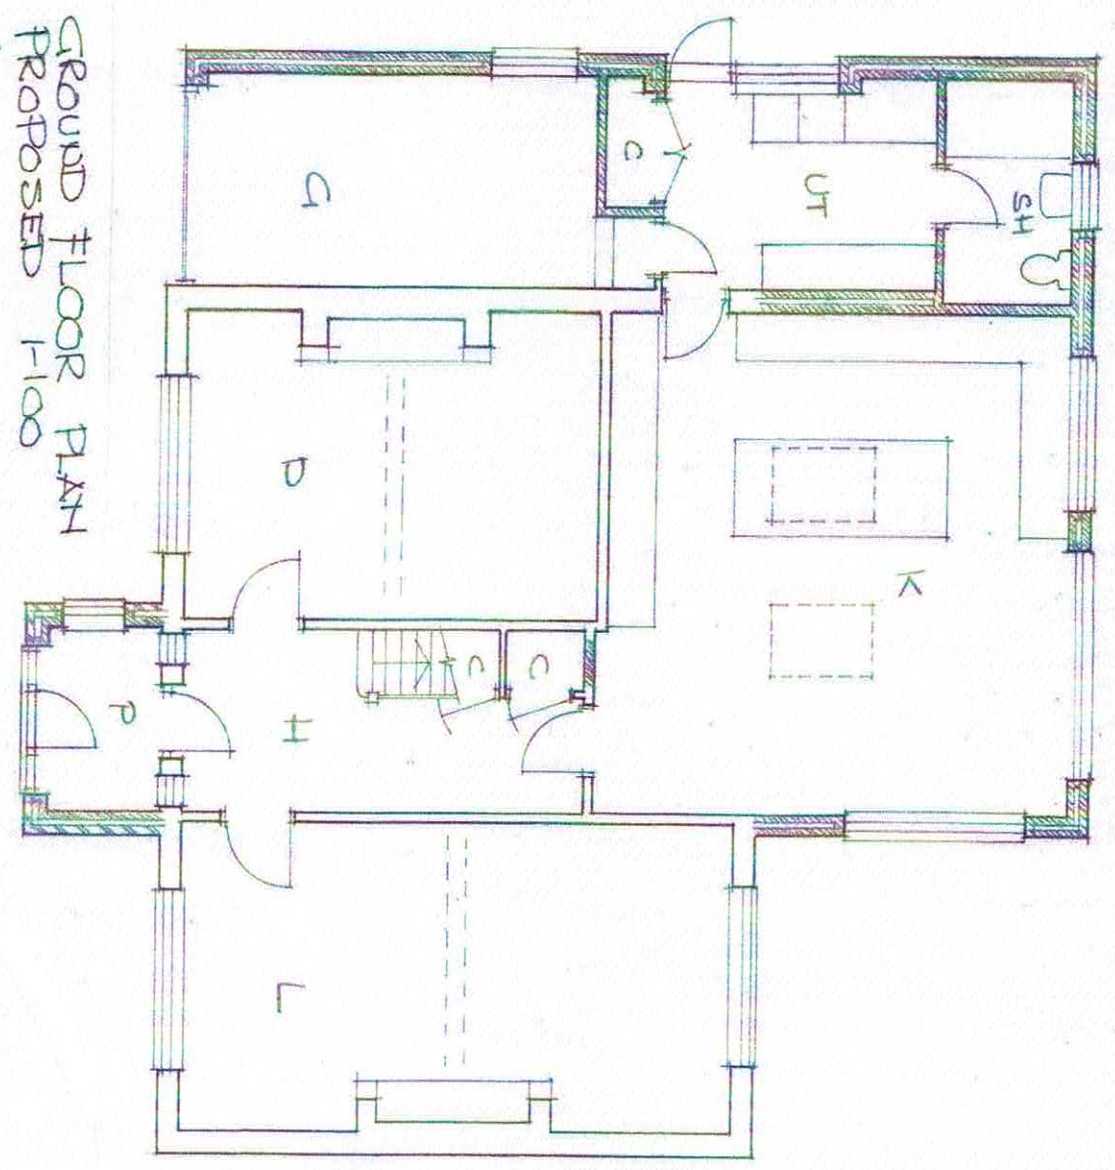


SECOND FLOOR PLAN
PROPOSED H-100

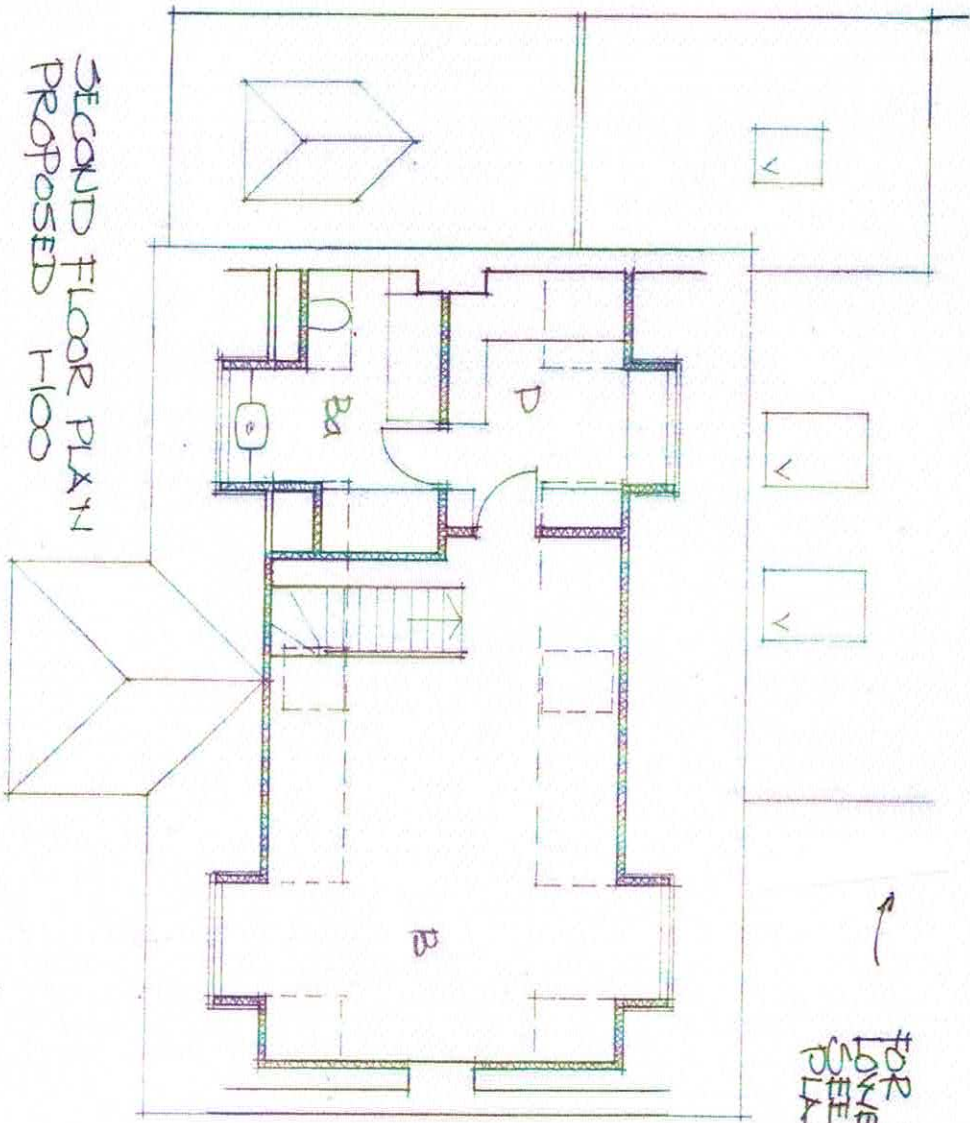


FOR EXTENT OF
LOWER ROOFS -
SEE FIRST FLOOR
PLAN

FIRST FLOOR PLAN
PROPOSED H-100

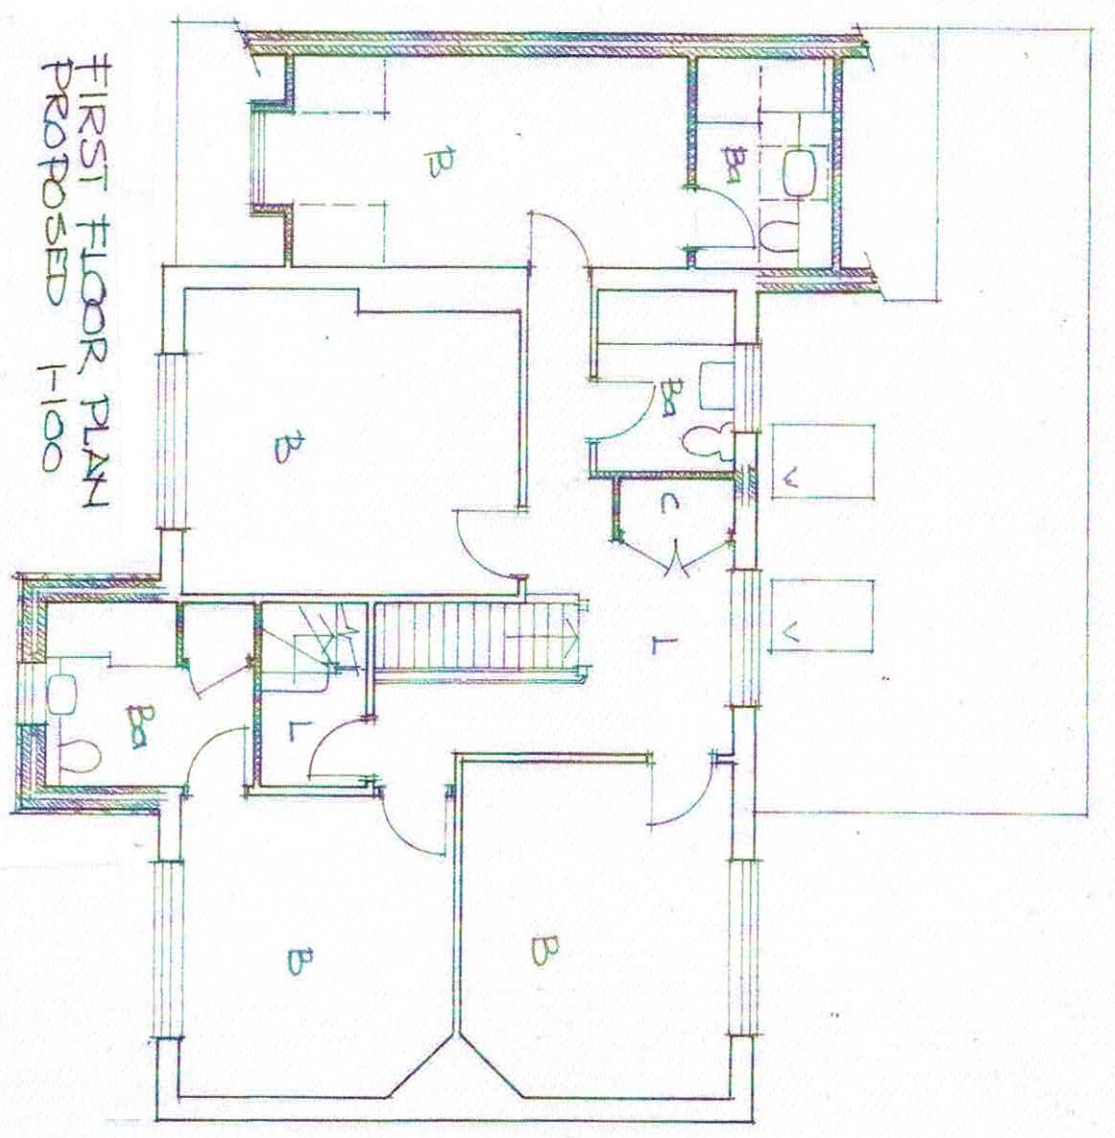

ROOF PLAN
PROPOSED H-100

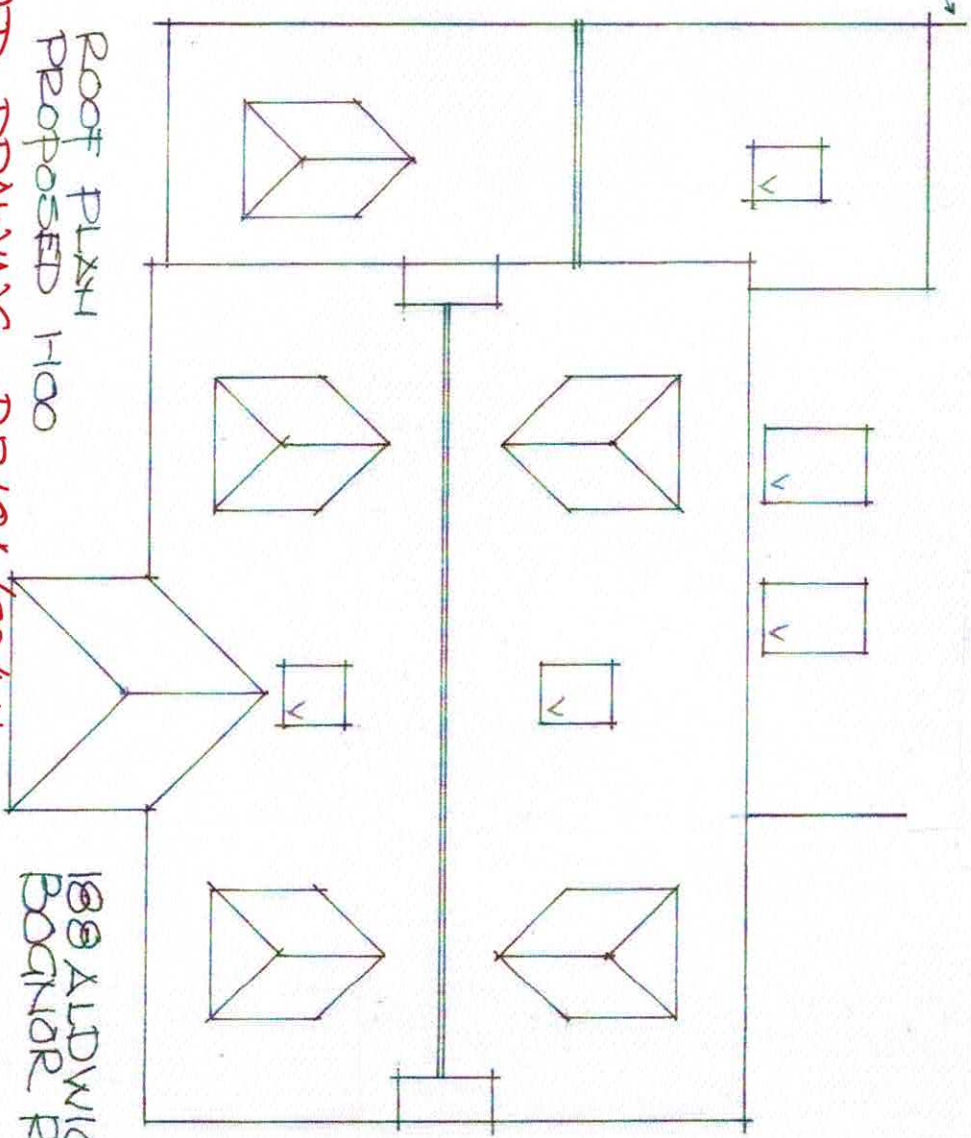

PROPOSED PLANS

APPROVED DRAWING BR/24/20/HH

188 ALDWICK RD
BOGNOR REGIS
MARCH 2020