



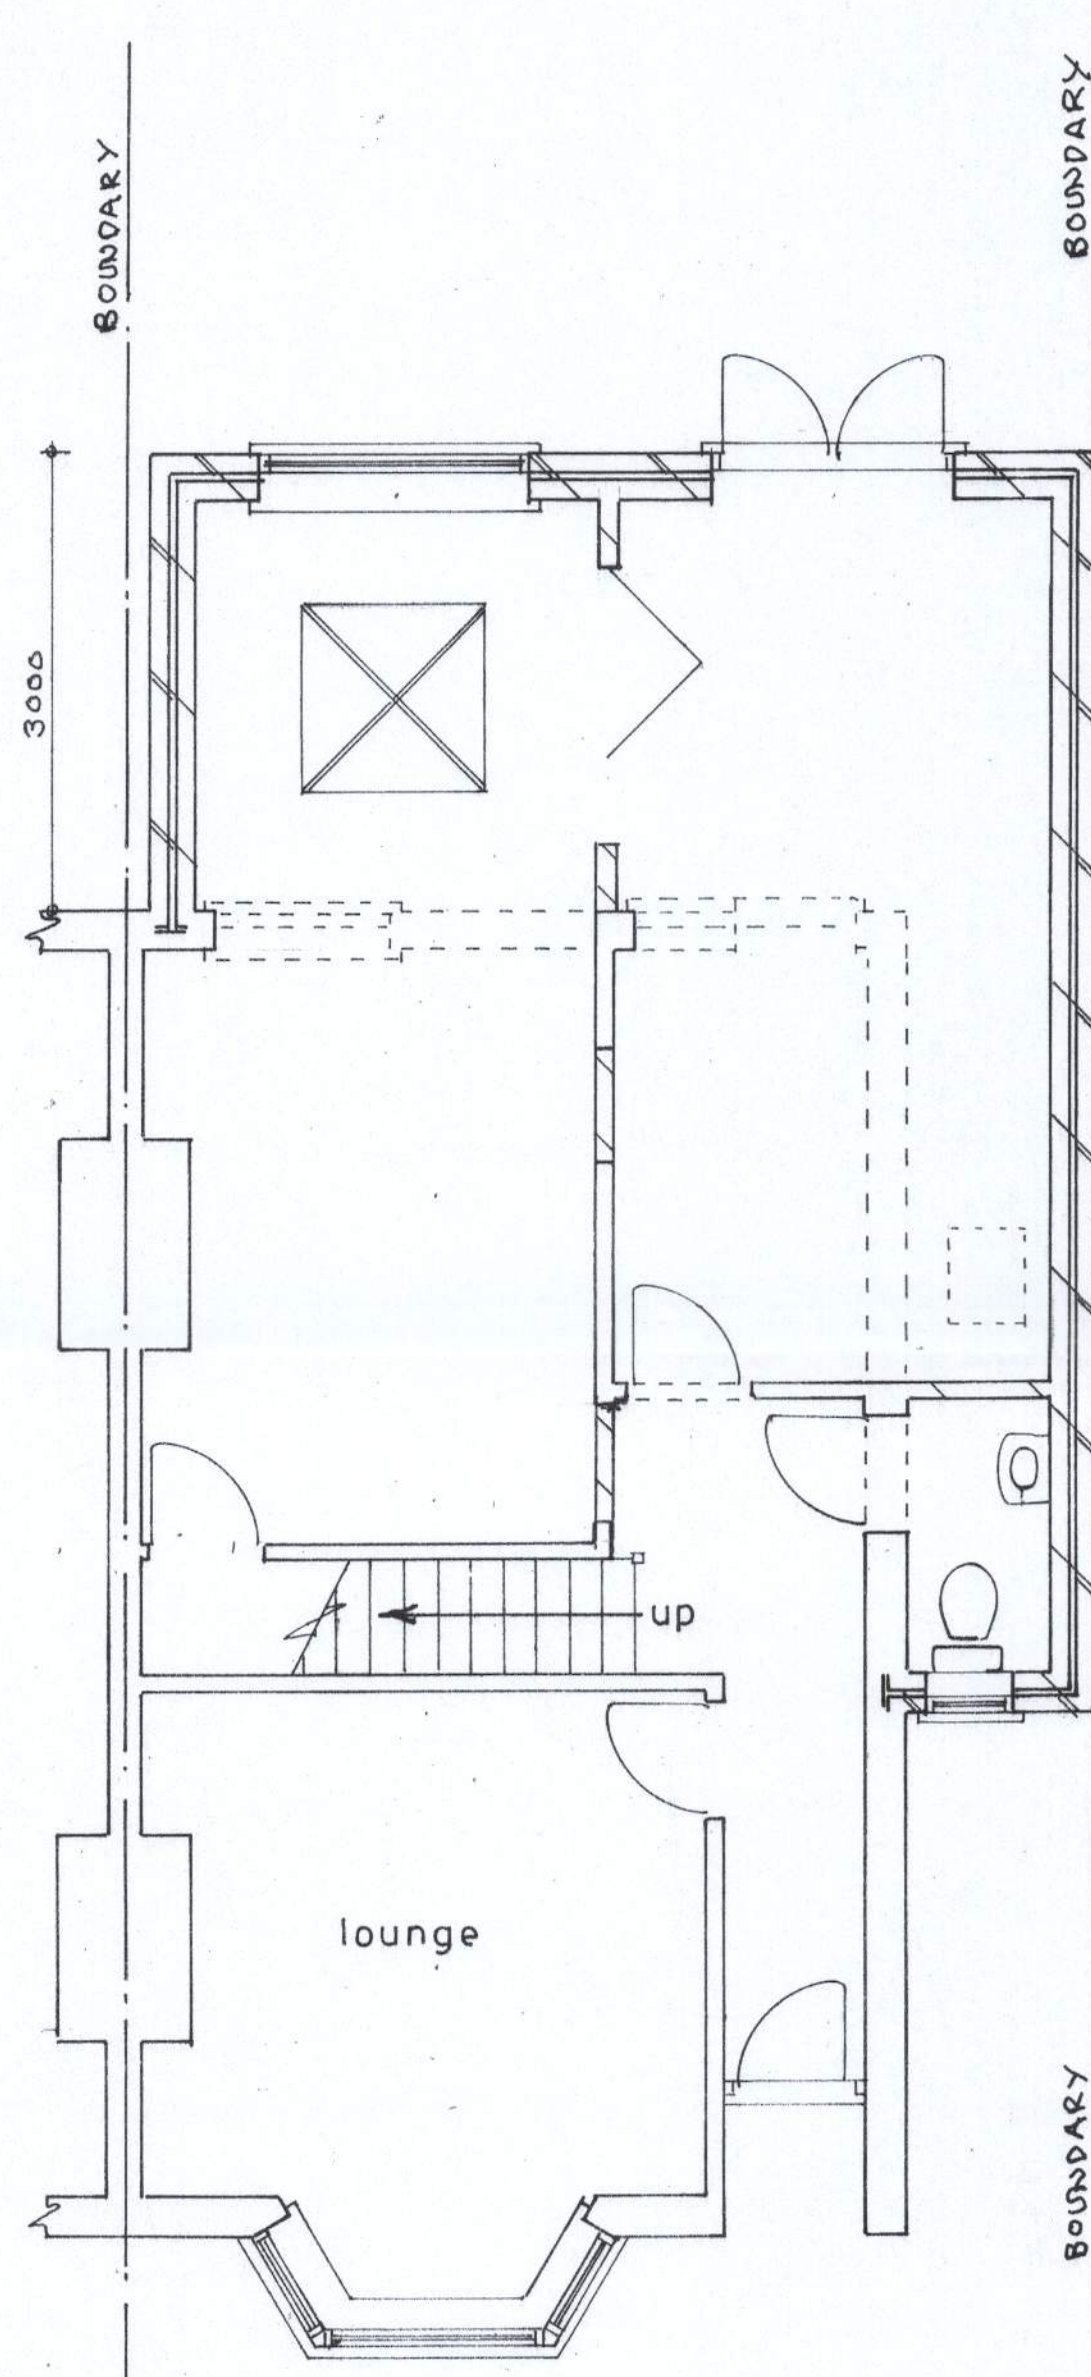


Ground floor plan

1 : 50

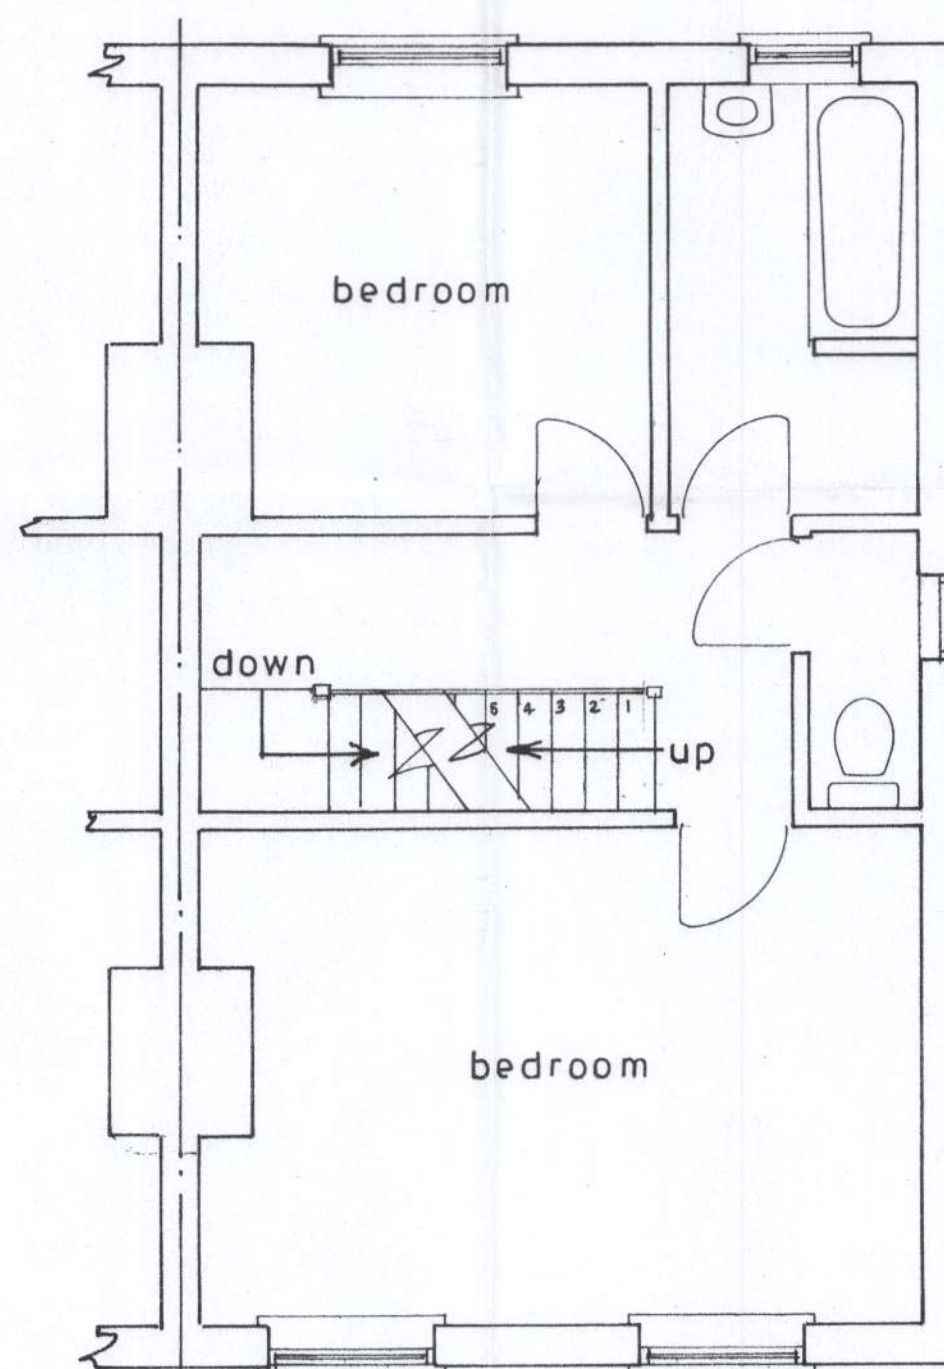


1st floor plan

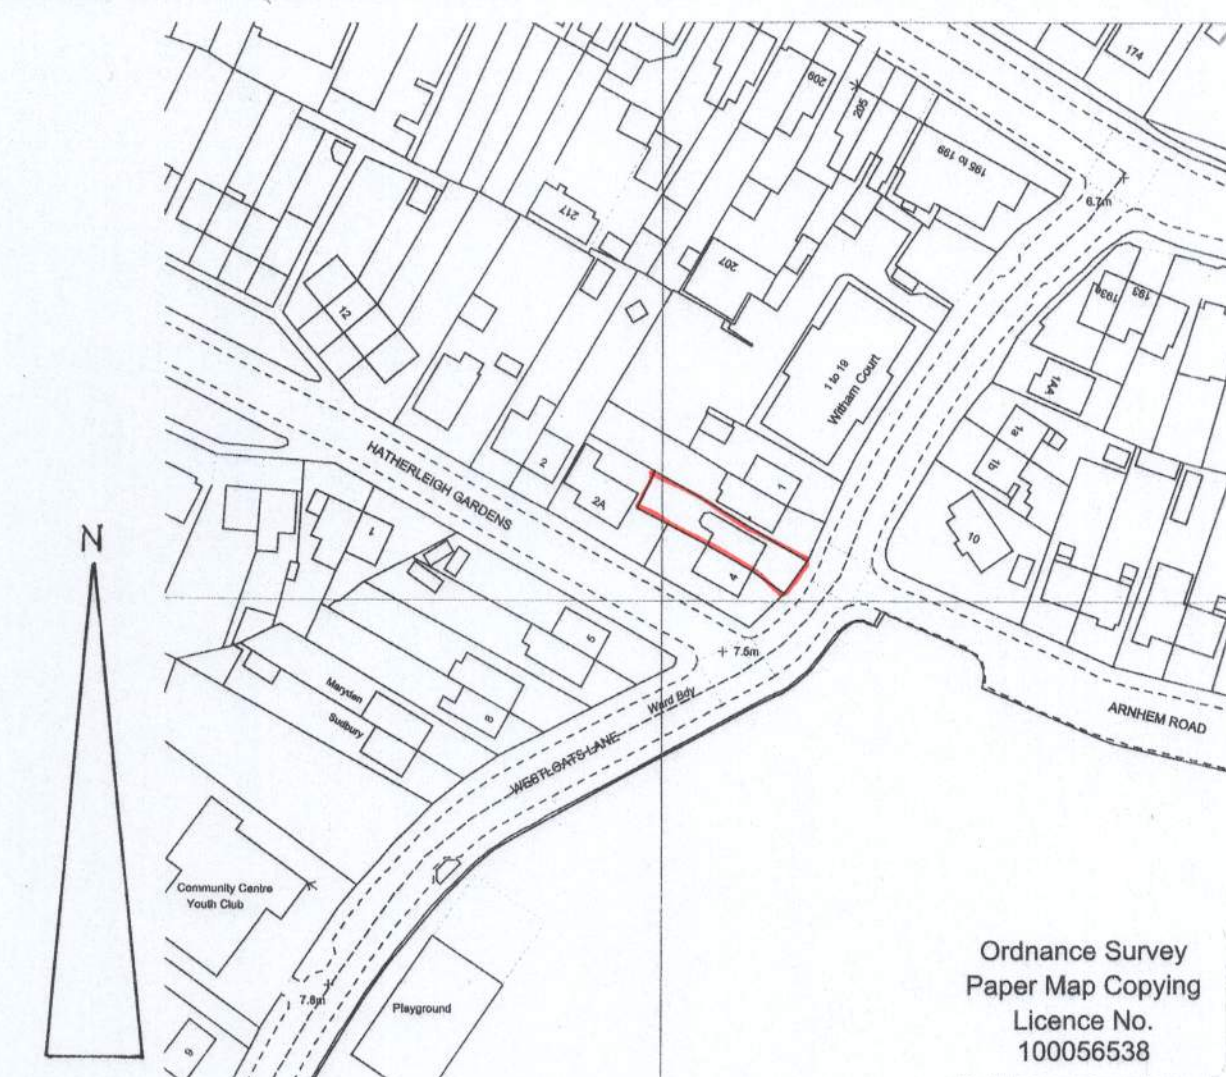

Ordnance Survey
Paper Map Copying
Licence No.
100056538

location plan

1 : 1250

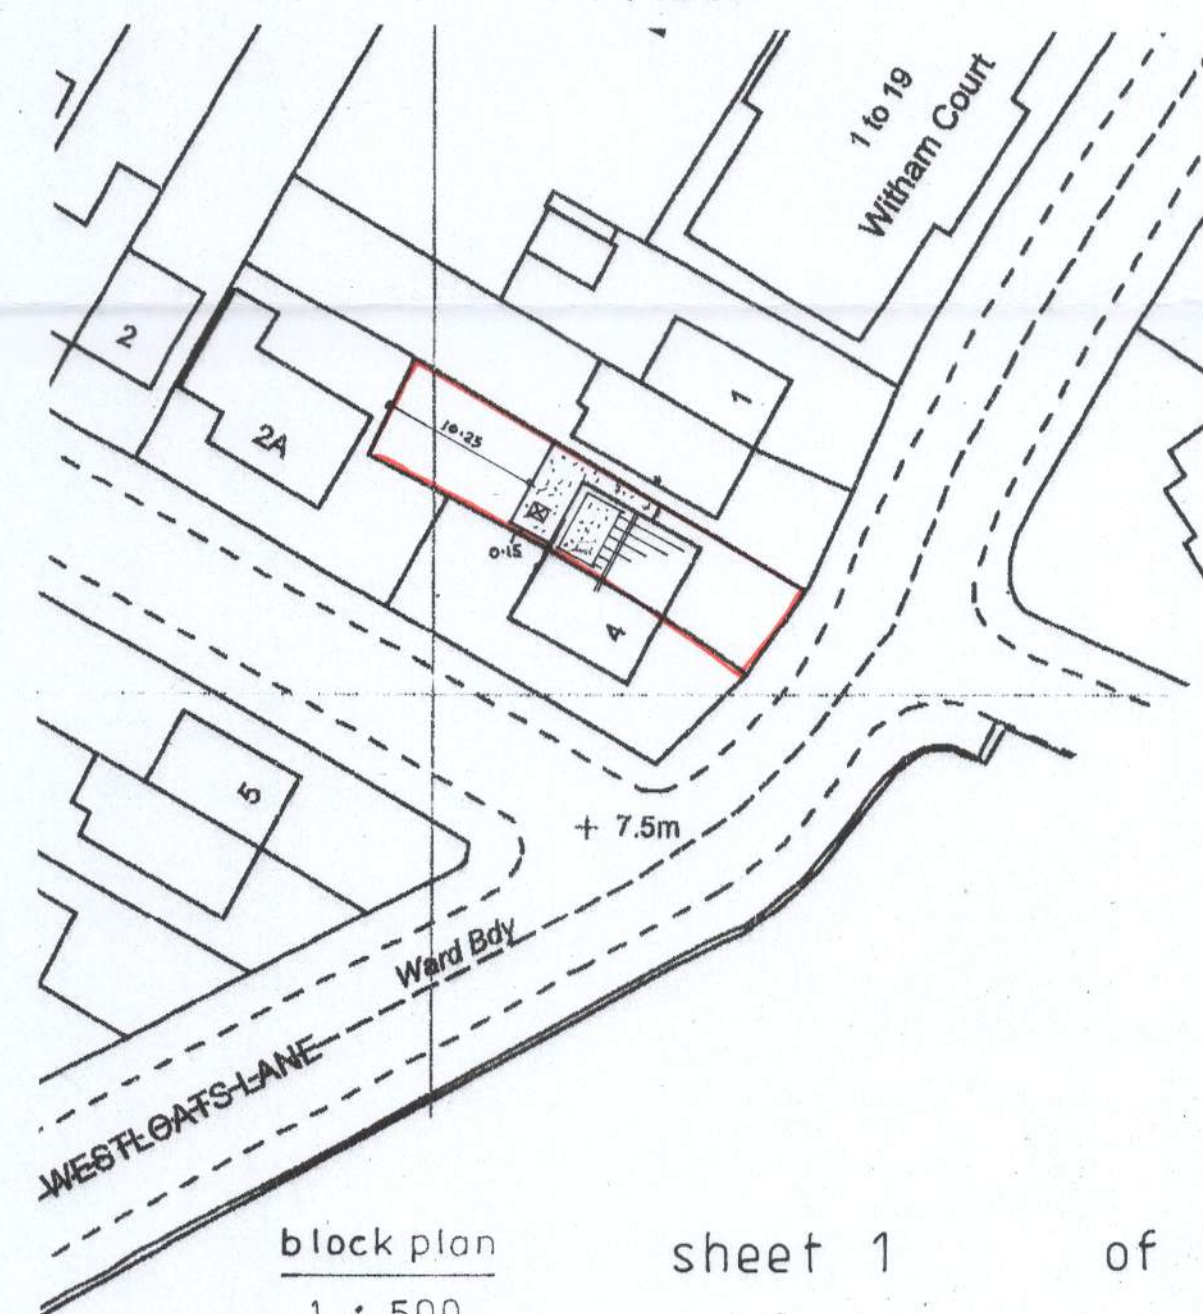

block plan

1 : 500

sheet 1 of 3

Proposed

PROPOSED SINGLE STOREY EXTENSION AND LOFT CONVERSION TO FORM 2ND FLOOR
AT 3, WESTLOATS LANE, BOGNOR REGIS FOR MR.G.WOOD AND MRS.H.AUSTIN.

Bryan Butcher
Rainbow Cottage
Nyetimber Lane
Bognor Regis PO21 3JX
01243 266871
07973 233442
bryan.butcher@btinternet.com
www.bryanbutcher.com