




FRONT ELEVATION

NOTES


ROOF - Concrete interlocking tiles to pitched portion of the roof to match existing, grey GRP covering to flat roof.

WALLS - Face brick finish with soldier courses above openings to match existing.

WINDOWS/DOORS - White framed PVC double glazed units.

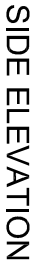

SCALE

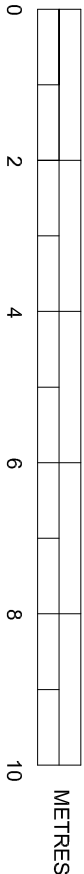

PROPOSED ELEVATIONS

SUSSEX BUILDING CONSULTANCY LIMITED
 25 KEW GARDENS,
 BOGNOR REGIS, WEST SUSSEX.
 SCALE - 1/100 REV - A DATE - 27/06/2020


LABC partner
 3 NORTHCOTE ROAD
 BOGNOR REGIS
 PO21 3LZ
 TEL. (01243) 884379