


WINDOW DRAWING

Showing width x height

Kitchen Opening Out

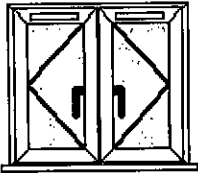


1-980x910



Window C

Bed 2 Opening Out

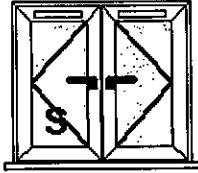


1-990x910



Window B

Bed 1 Opening Out

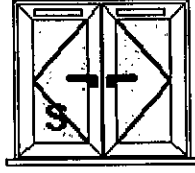

1-970x900



Window A

Window No: 1 of 3

Location: Kitchen Opening Out

Drainage: Secret

Furniture:

Black Monkey Tail Window Handle Right

Black Monkey Tail Window Handle Left

12 SHS S/H 17mm Stack Pair

Mspag 701-900mm

NV Keep

Combi Striker RH

Combi Striker LH

Cill:

150mm Cill - White (1080mm)


Qty Description

1	340x 710	Planitherm+/4mm Float + Argon 20mm Grey Super Spacer
1	340x 710	Planitherm+/4mm Float + Argon 20mm Grey Super Spacer

Special Instructions:

4000 Sq mm Head Vent Fitted PVC Window

SHOWING MORE DETAILS

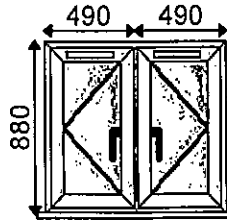

1 - 980w x 880h (Basic Frame Size)

1 - 980w x 910h, 30mm Cill

Viewed Outside

WINDOW C

Window No: 2 of 3

Location: Bed 2 Opening Out

Drainage: Secret

Furniture:

Black Monkey Tail Window Handle Right

Black Monkey Tail Window Handle Left

12 Yale Egress SH Hinge Pair

Mspag French Esc 701-900mm

French Casement Shootbolt Striker

Mspag French Casement Striker

French Casement Keeps

Shootbolt Striker LCA70 RH

Mspag 701-900mm

NV Keep

Cill:


150mm Cill - White (1090mm)

Qty Description

1	344x 710	Planitherm+/4mm Float + Argon 20mm Grey Super Spacer
1	344x 710	Planitherm+/4mm Float + Argon 20mm Grey Super Spacer

Special Instructions:

4000 Sq mm Head Vent Fitted PVC Window

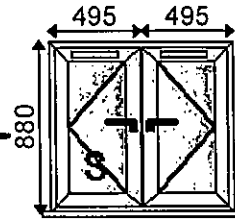

1 - 990w x 880h (Basic Frame Size)

1 - 990w x 910h, 30mm Cill

Viewed Outside

WINDOW B

Window No: 3 of 3

Location: Bed 1 Opening Out

Drainage: Secret

Furniture:

Black Monkey Tail Window Handle Right

Black Monkey Tail Window Handle Left

12 Yale Egress SH Hinge Pair

Mspag French Esc 701-900mm

French Casement Shootbolt Striker

Mspag French Casement Striker

French Casement Keeps

Shootbolt Striker LCA70 RH

Mspag 701-900mm

NV Keep

Cill:


150mm Cill - White (1070mm)

Qty Description

1	334x 700	Planitherm+/4mm Float + Argon 20mm Grey Super Spacer
1	334x 700	Planitherm+/4mm Float + Argon 20mm Grey Super Spacer

Special Instructions:

4000 Sq mm Head Vent Fitted PVC Window

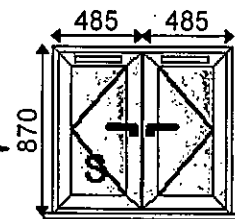

1 - 970w x 870h (Basic Frame Size)

1 - 970w x 900h, 30mm Cill

Viewed Outside

WINDOW A