



Existing West Elevation



Proposed West Elevation

NOTES

GENERAL NOTES:
1. THIS DRAWING IS TO BE READ IN CONJUNCTION WITH THE OTHER RELEVANT CONSULTANTS DRAWINGS.
2. ALL FINISHES ARE TO CONFORM TO THE CURRENT BUILDING REGULATIONS.
3. REFER TO A SEPARATE DOCUMENT FOR THE DESIGNERS RISK ASSESSMENT.
4. ALL WORKS OR MATERIALS INDICATED ON THIS DRAWING ARE TO BE TO THE LATEST RELEVANT BRITISH STANDARDS AND CARRIED OUT IN ACCORDANCE WITH THE BRITISH STANDARDS CODES OF PRACTICE OR RECOGNIZED INSTITUTE OR TRADE ASSOCIATION RECOMMENDATIONS AND PUBLICATIONS.


External Materials

- ① White painted uPVC casement windows to match existing.
- ② White painted uPVC entrance doors.
- ③ White painted render to match existing.
- ④ Red facing brickwork to match existing.
- ⑤ Refuse storage.
- ⑥ Parapet roof to match existing.

Notes:-

* Denotes non-vision panel.

1:100 scale

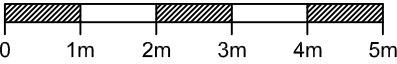

Revision	Date	Description	Dwn	Cktd
----------	------	-------------	-----	------



Lansdowne House
25-26 Hampshire Terrace
Portsmouth PO1 2QF
Hampshire England
Tel: (023) 92 755 333
E-Mail: admin@plcarchitects.com
Web: www.plcarchitects.com

Client :

Project :
2 London Road
Bognor Regis
PO21 1QU

Drawing Title :
West Elevation
(Existing & Proposed)

Drawn By	Date	Checked By	Date	Approved By	Date
CW	Sep '20				

Drawing No.	Revisi	Scale
20.3199.102	P1	1:100 @ A2

PLC ARCHITECTS © COPYRIGHT RESERVED 2019
NOT TO BE SCALED. DIMENSIONS TO BE CHECKED ON SITE
SCALING ONLY FOR LOCAL AUTHORITY PURPOSES