




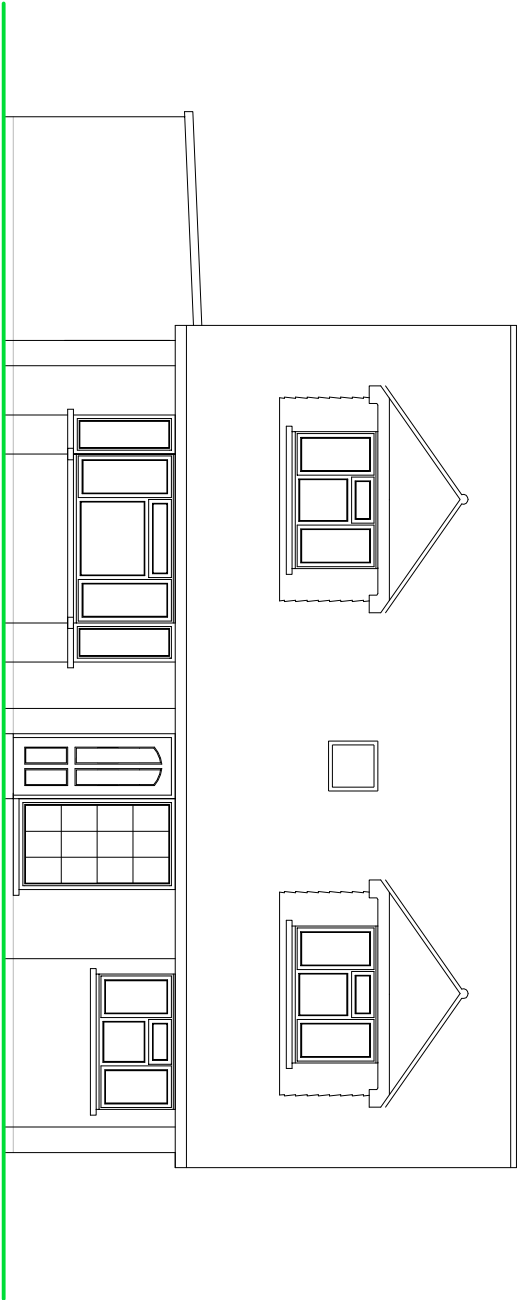

FRONT ELEVATION

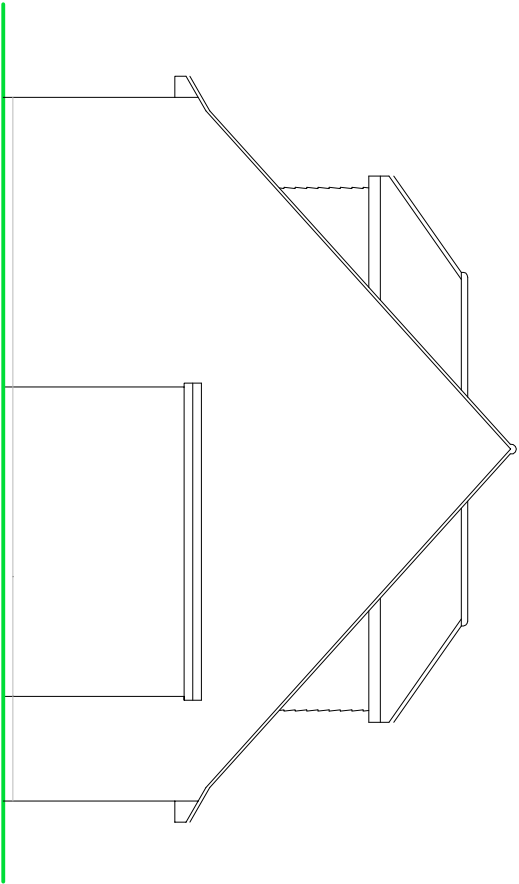


SIDE ELEVATION

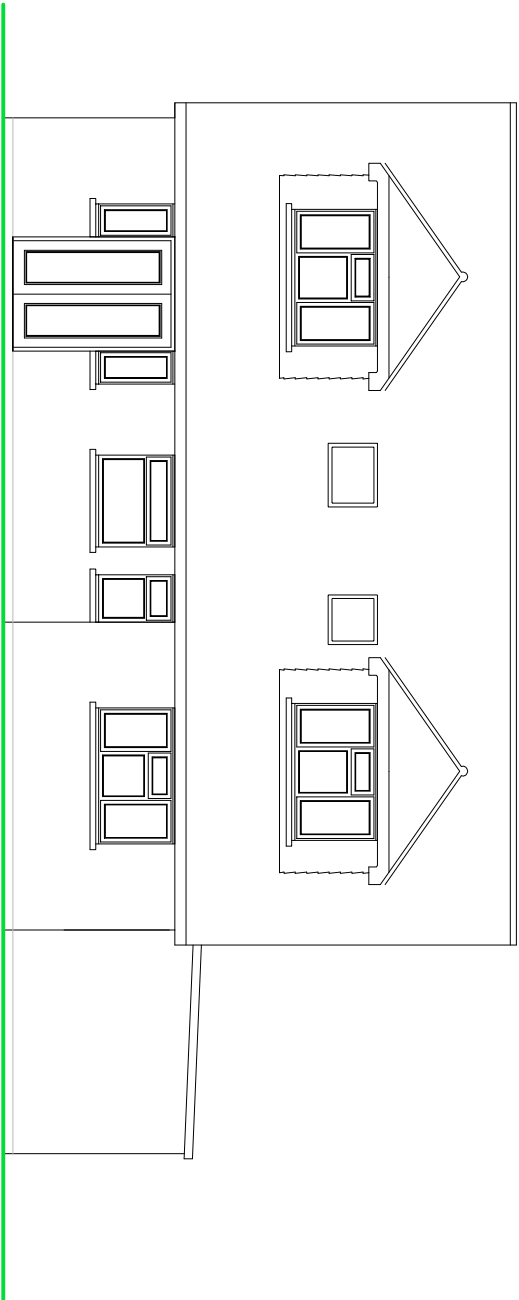

REAR ELEVATION

EXISTING ELEVATIONS

- NOTES
- ROOF - Plain concrete tiles to pitched roof.
 - WALLS - Face brick detail to external walls with plain tile hanging to dormer walls.
 - WINDOWS/DOORS - White framed PVC double glazed units to match, timber Velux roof lights.

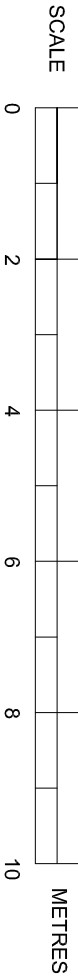

SUSSEX BUILDING CONSULTANCY LIMITED

6 NEWHALL CLOSE, ALDWICK,
BOGNOR REGIS, WEST SUSSEX.

SCALE - 1/100 REV - A DATE - 05/12/2013



LABC

partner

3 MOORTHORPE ROAD
BOGNOR REGIS
PO21 3LZ
TEL - (01243) 861379