




NOTE: LED light modules set to illuminate white letters only. Rest of sign is black and green and will not allow light through.

NOTE: All illuminated signs are set on timers to come on between the hours of 08:00am and turn off at 18:00pm.

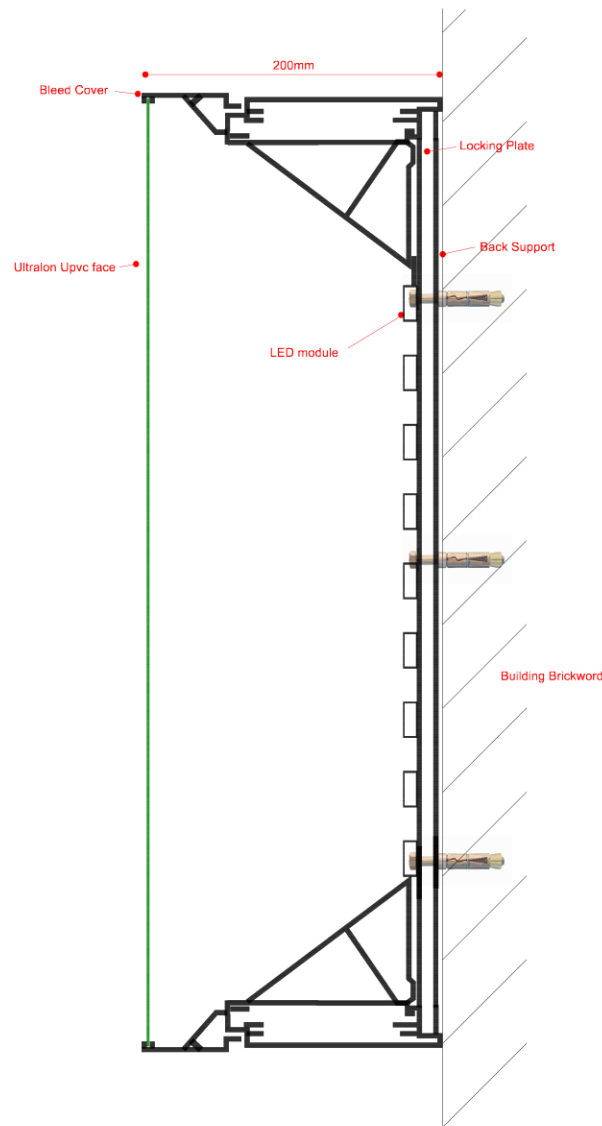

T 01375 379719
 E info@prestigesigns.net
 W www.prestigesigns.net

Cross section through Signcomp flexible faced lightbox