


3 YORK ROAD
BOGNOR REGIS PO21 1LW

6.37 m

FIRE
Exit

STAFF ROOM

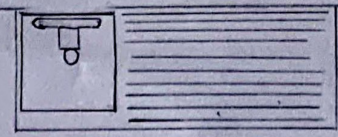

SINK

Nails
Table



Nails
Table

Nails
Table

Nails
Table

35 Sq METTER

MAIN DOOR

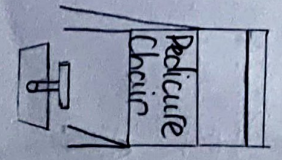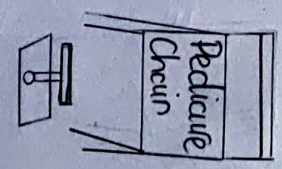

GLASS WINDOW

GLASS WINDOW

Note:

6.37m deep
5.51 m wide

5.51 m

5.51