



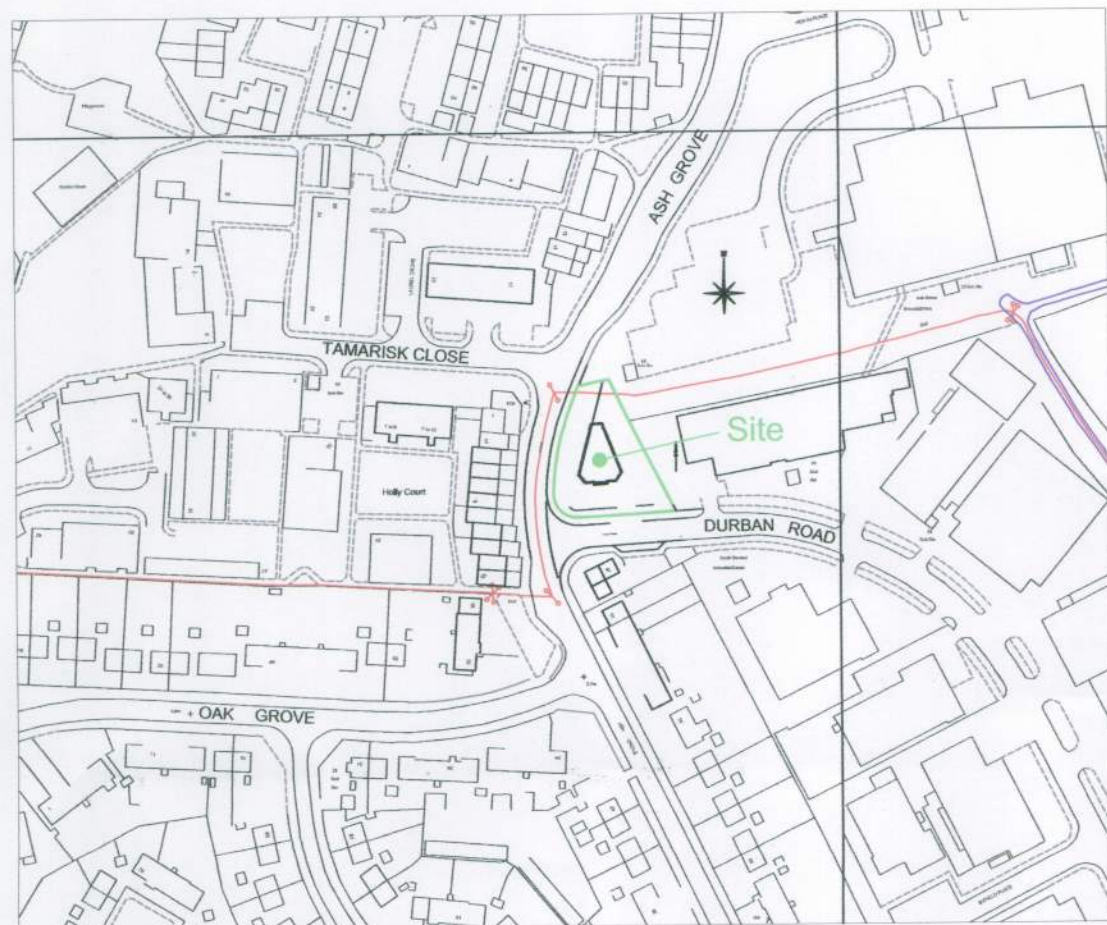


Location Plan - Scale 1:2500

- Key**
- 1.9 Ground contour and level (m AOD)
 - +1.69 Proposed new surface level (m AOD)
 - 1.79+ Existing ground level (m AOD)
 - Public foul water sewer
 - Public surface water sewer
 - Site
 - Land below 1.9m AOD as floodplain

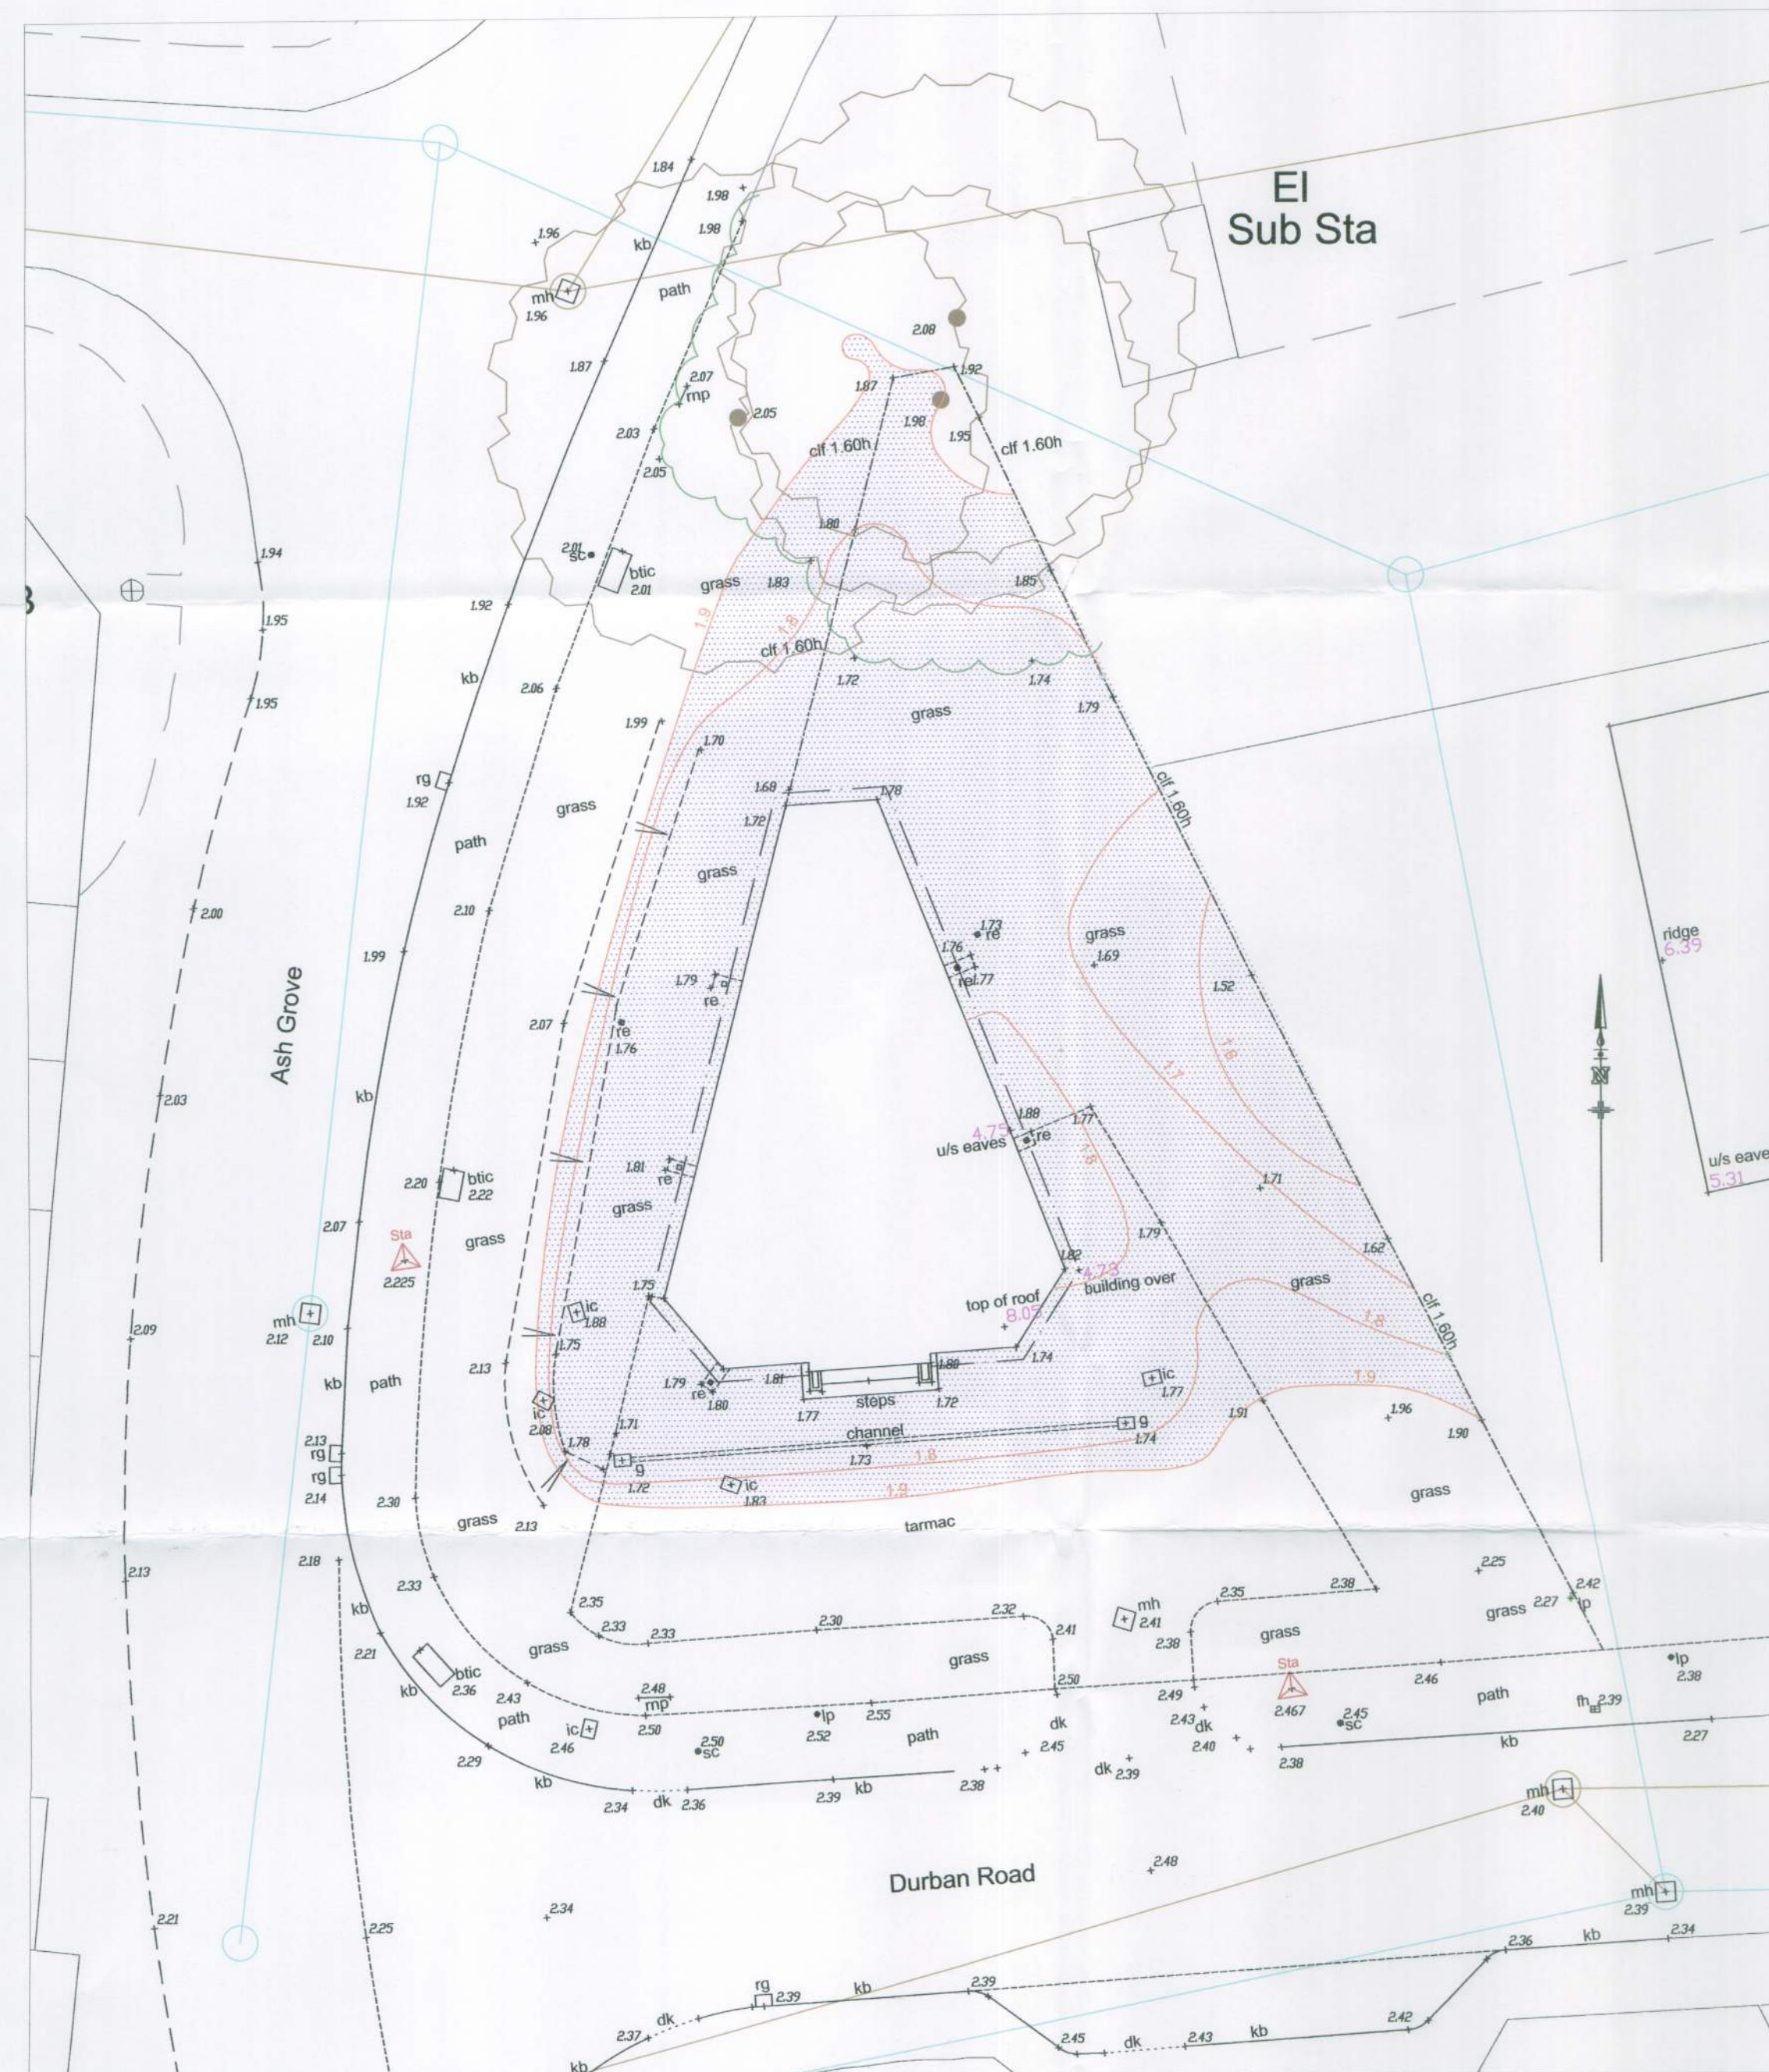

Existing Development - Scale 1:200

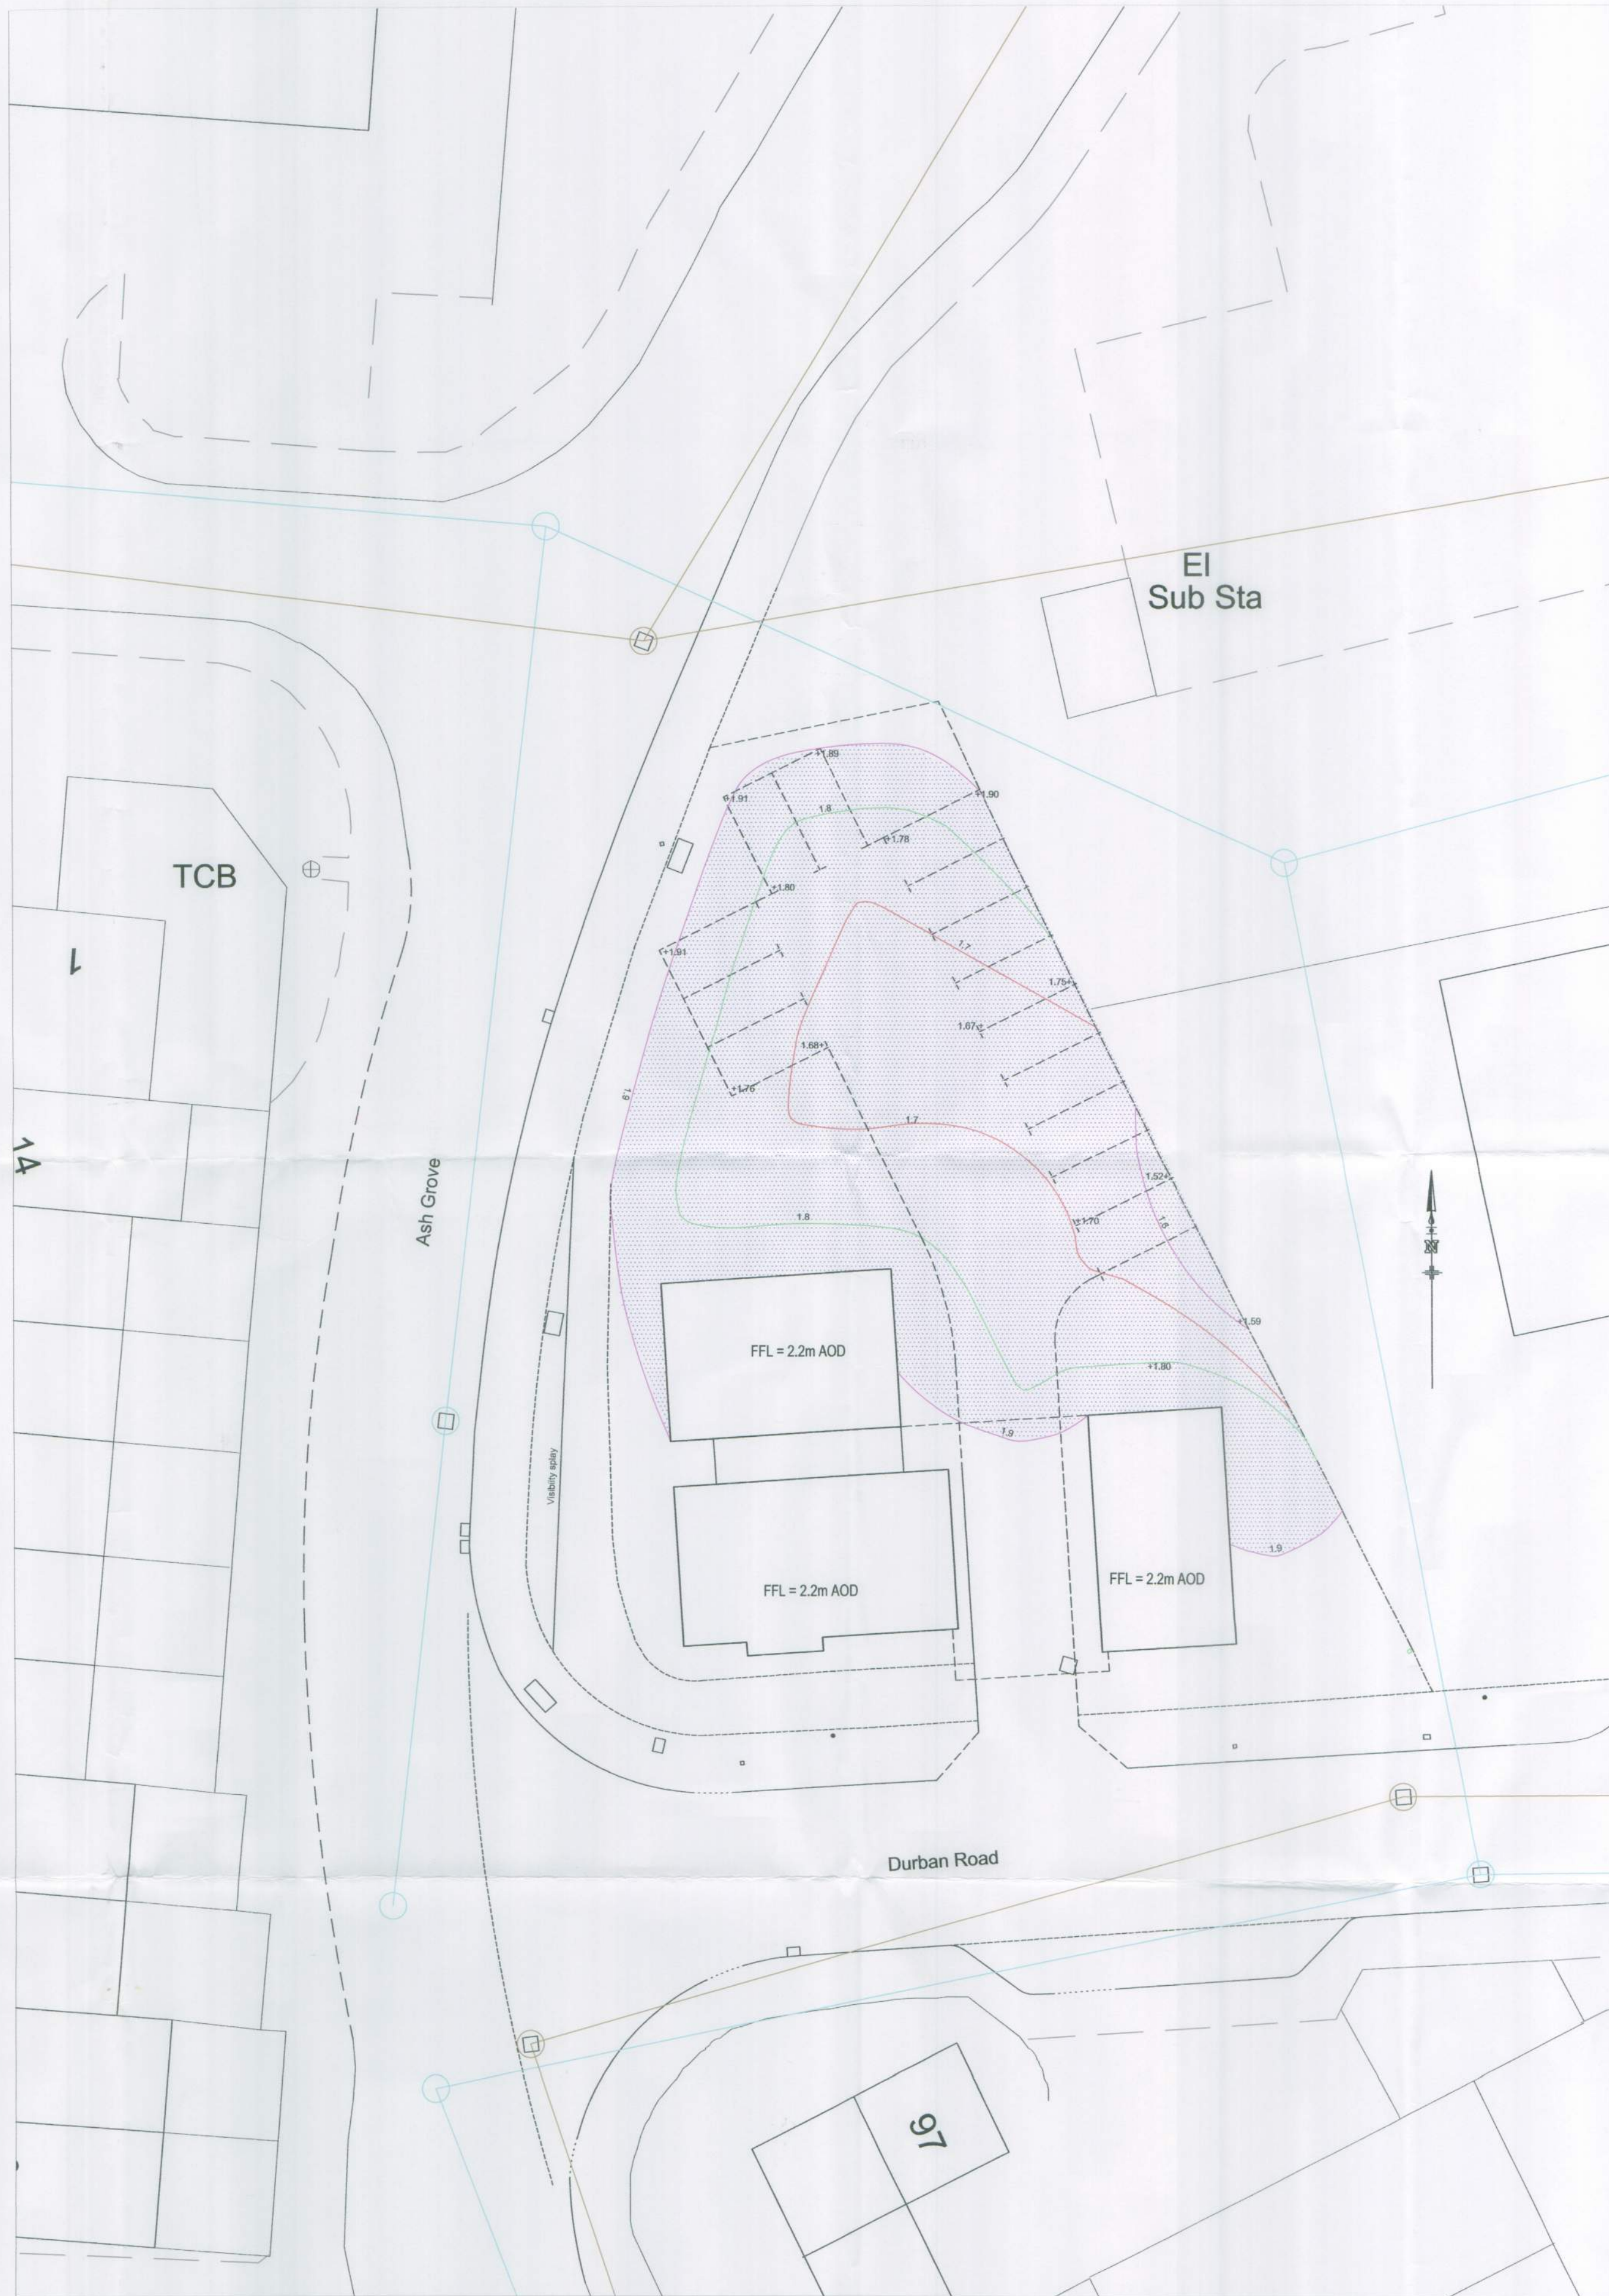

Proposed Development - Scale 1:200

Notes

1. All levels relate to Ordnance Datum Newlyn
2. Topographic survey by Solent Surveys ref: 11620 S1 dated 16 April 2007

A	Building outline reduced New contours amended	PTC	PT BC	RTFC	23.11.07
-	Original	PTC	PT BC	RTFC	16.07.07
Rev.	Description	App.	Chk.	Dm.	Date

Client

Mr P Hudson

Project

Re-development at
Durban Road / Ash Grove

Drawing Title

Plan for Flood Risk Assessment

Robert Clark Associates Ltd
Chartered Civil Engineers
Willow Cottage, Herne Lane, Rustington
West Sussex BN16 3EE
Tel: 01903 778945 Fax: 01903 778967

© This drawing is the copyright of Robert Clark Associates Limited
It may not be copied or reproduced without their written authority

Scale	As shown	At original	A1
Drawing Number	1164/01	Revision	A