ARUN DISTRICT COUNCIL BR/305/13/

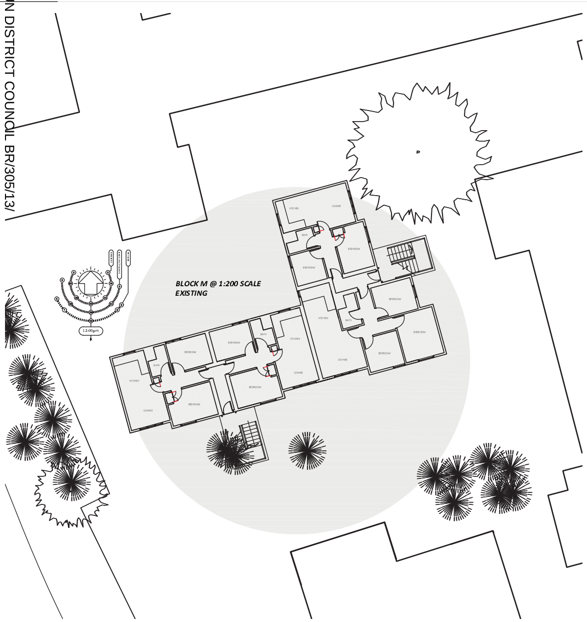

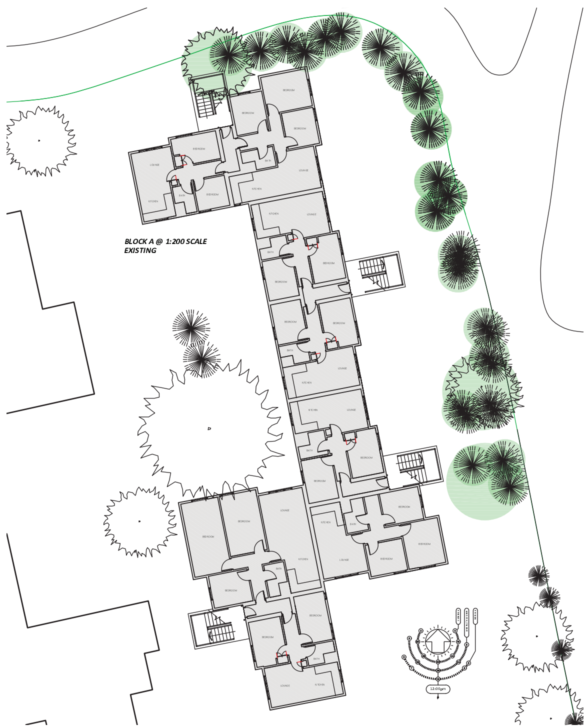

Diswasher, oven and Fridge installed under counter, Hob and Sink installed on counter top, Microwave installed on shelf in Wall unit

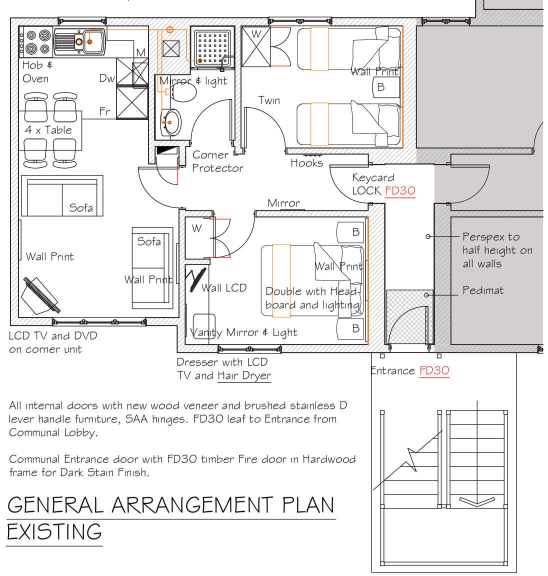


All internal doors with new wood veneer and brushed stainless D lever handle furniture, SAA hinges. FD30 leaf to Entrance from Communal Lobby.

Communal Entrance door with FD30 timber Fire door in Hardwood frame for Dark Stain Finish.

## GENERAL ARRANGEMENT PLAN EXISTING

TYPICAL LAYOUT - ALL BLOCKS 1:50 SCALE

Diswasher, oven and Fridge installed under counter, Hob and Sink installed on counter top, Microwave installed on shelf in Wall unit

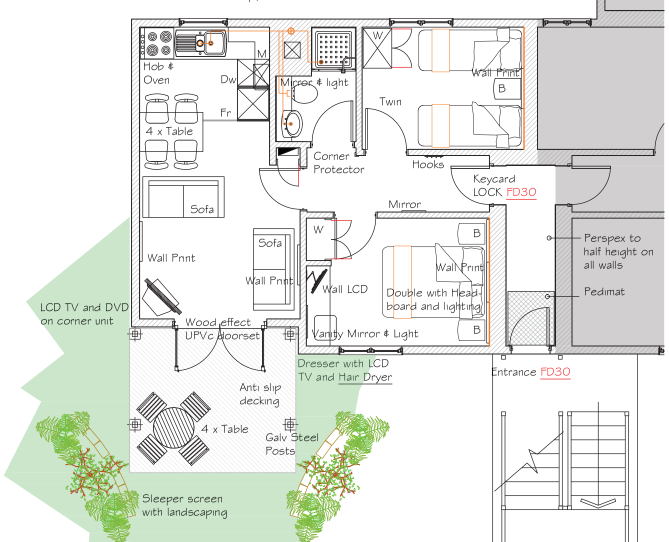


## GENERAL ARRANGEMENT PLAN PROPOSED

### IMPORTANT NOTICE

This Drawing remains at all times in the copyright of The Inspired Partnership Limited. This drawing shall not be altered or copied in whole or in part without their prior written consent

THIS DRAWING HAS BEEN PREPARED FROM SITE SURVEY INFORMATION TAKEN BY OTHERS

Contractors must check ALL dimensions on site. Only figured dimensions are to be worked from. Discrepancies must be reported immediately to the client before proceeding. Neither IPL nor the client accepts responsibility for works undertaken or materials purchased without accurate site assessment and specific measurement

Where this drawing is used for TENDERING purposes all tendering contractors must undertake site inspection and avail themselves of site conditions, and any discrepancies between a Survey or a Proposal and a Site must be reported immediately to the client and qualified clearly and concisely within any subsequent tendering return.

- [ ] AS BUILT DRAWING
- [ ] DISCUSSION PURPOSES
- [ ] SURVEY
- [ ] CONSTRUCTION ISSUE
- [ ] TENDER ISSUE
- [x] BUILDING REGULATIONS
- [x] LPA SUBMISSION
- [ ] LPA PRE-APP DRAWING
- [ ] FEASIBILITY DRAWING
- [ ] CLIENT APPROVAL
- [ ] REVISION

| Rev | Date | Description |
|---|---|---|
| A | 13-DEC | LPA update |

Project: 2013/2014 ATLANTIC BAY SILVER > GOLD BALCONIES

Client: BUTLINS BOGNOR REGIS, UPPER BOGNOR ROAD, BOGNOR REGIS, WEST SUSSEX, PO21 1JJ

INSPIRED PARTNERSHIP LIMITED

Drawn: JD | Approved: DEC 2013
Sheet Size: A1 | Scale: 1:200 & 1:50

Sheet Description: BUTLINS BOGNOR REGIS RESORT ATLANTIC VILLAGE LAYOUT & TYPICAL APARTMENT LAYOUTS

Sheet Number: IPL_2013_122_117 | Rev: A

Print size A1