




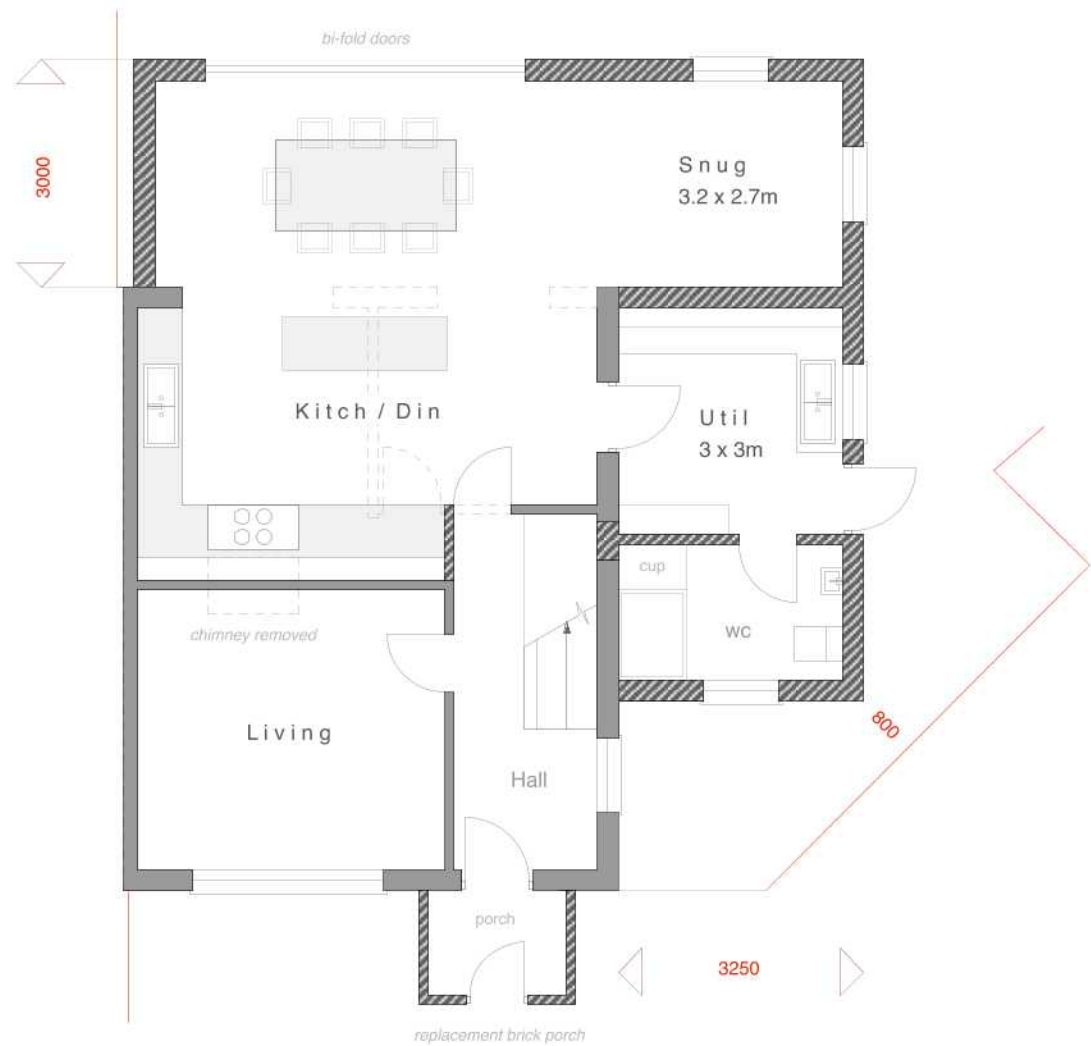


Proposed GF Plan at 1:100 scale

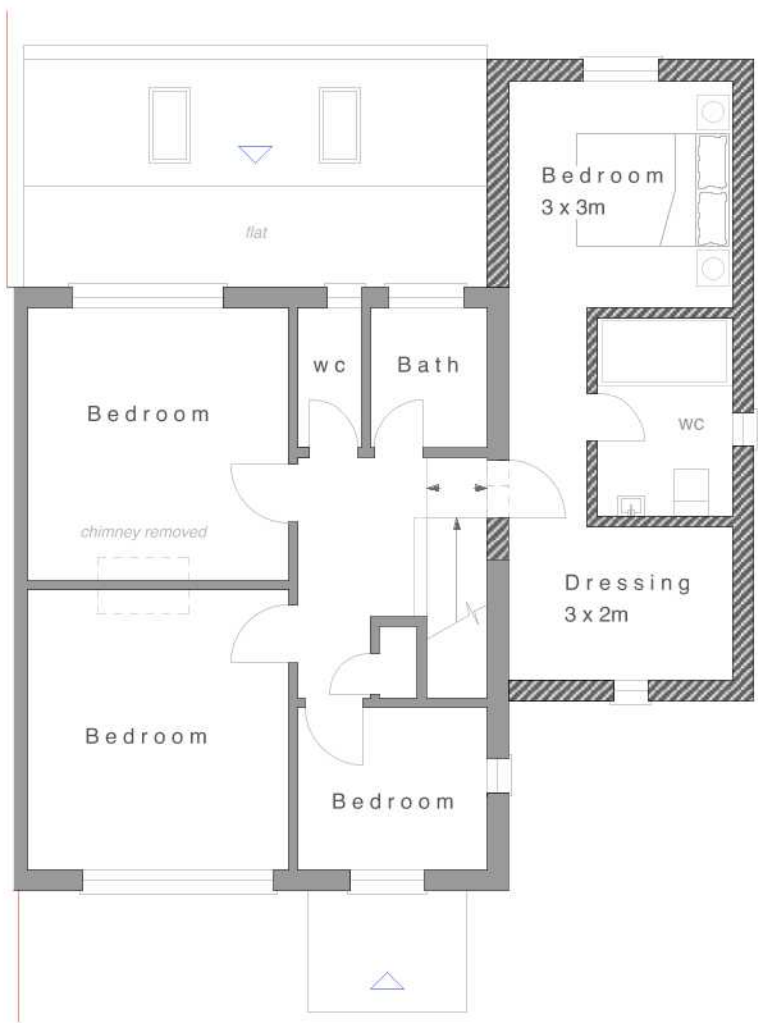

Proposed FF Plan at 1:100 scale

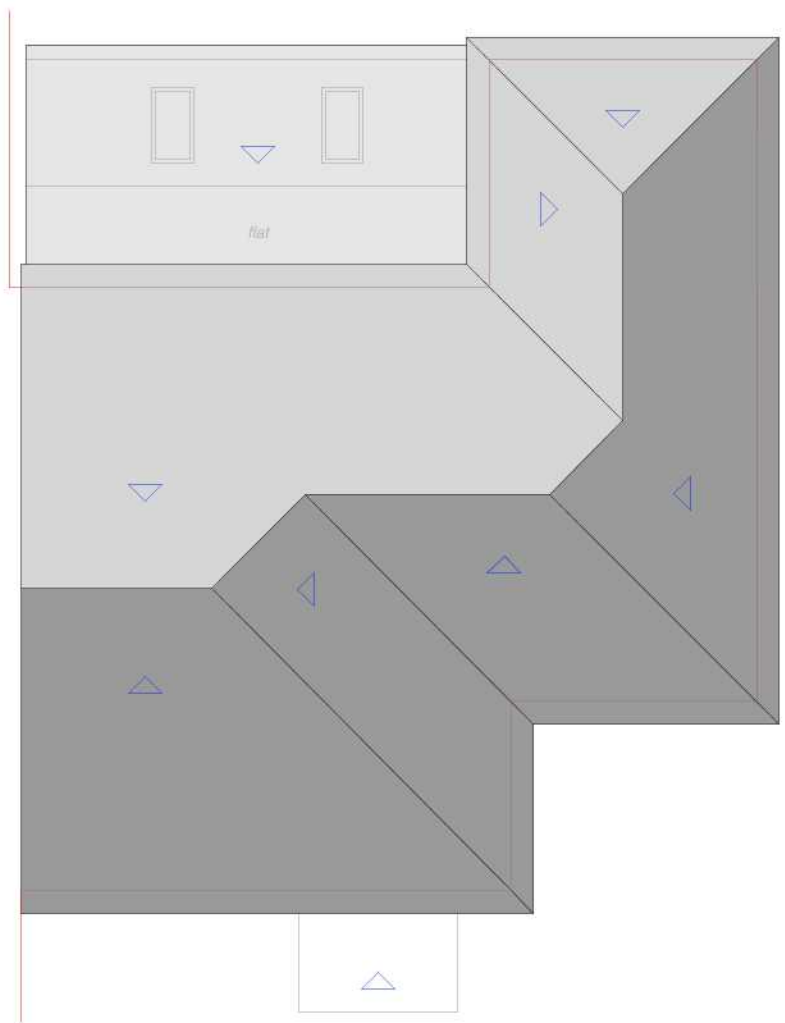

Proposed RF Plan at 1:100 scale

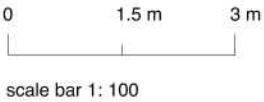

DRAWINGS & SCALE BAR ARE FOR PLANNING PURPOSES ONLY. INTERNAL LAYOUTS ARE INDICATIVE. THESE ARE NOT SURVEY DRAWINGS

DESIGN INTENT

0. DRAWINGS ARE INDICATIVE AND STRICTLY FOR PLANNING PURPOSES ONLY.
1. DRAWINGS ARE NOT TO BE SCALED EXCEPT FOR PLANNING PURPOSES.
2. ROOM DIMENSIONS WHERE SHOWN ARE APPROXIMATE.
3. ALL DIMENSIONS TO BE CONTRACTOR-CHECKED ON SITE BEFORE USE.
4. PROPOSED DRAWINGS ARE SUBJECT TO LOCAL AUTHORITY PLANNING / LBC & BUILDING REGULATIONS APPROVAL.
5. ALL DIMENSIONS MUST BE CHECKED AND CONFIRMED BY CONTRACTOR PRIOR TO ANY CONSTRUCTION WORKS TAKING PLACE.
6. THESE ARE NOT SURVEY DRAWINGS. SCALE BAR FOR PLANING PURPOSES ONLY.
7. DRAWINGS REMAIN COPYRIGHT OF CORINTHIAN ARCHITECTURAL DESIGN AND CANNOT BE REPRODUCED OR USED BY ANOTHER PARTY WITHOUT PRIOR WRITTEN CONSENT.

CLIENT	Mrs G Curtis	DRAWING	002 Proposed Plans & Elevations		
SITE	28 Arun Road, Bognor Regis	DATE	31 10 19	AUTHOR	AH
PROJECT	Proposed Extensions & Alterations	SCALE	1: 100 @ A3	STATUS	PRE PL

CORINTHIAN ARCHITECTURAL DESIGN

Main Road, Fishbourne, West Sussex. PO18 8BD
01243 576 078 > contact@corinthianad.co.uk > www.corinthianad.co.uk