

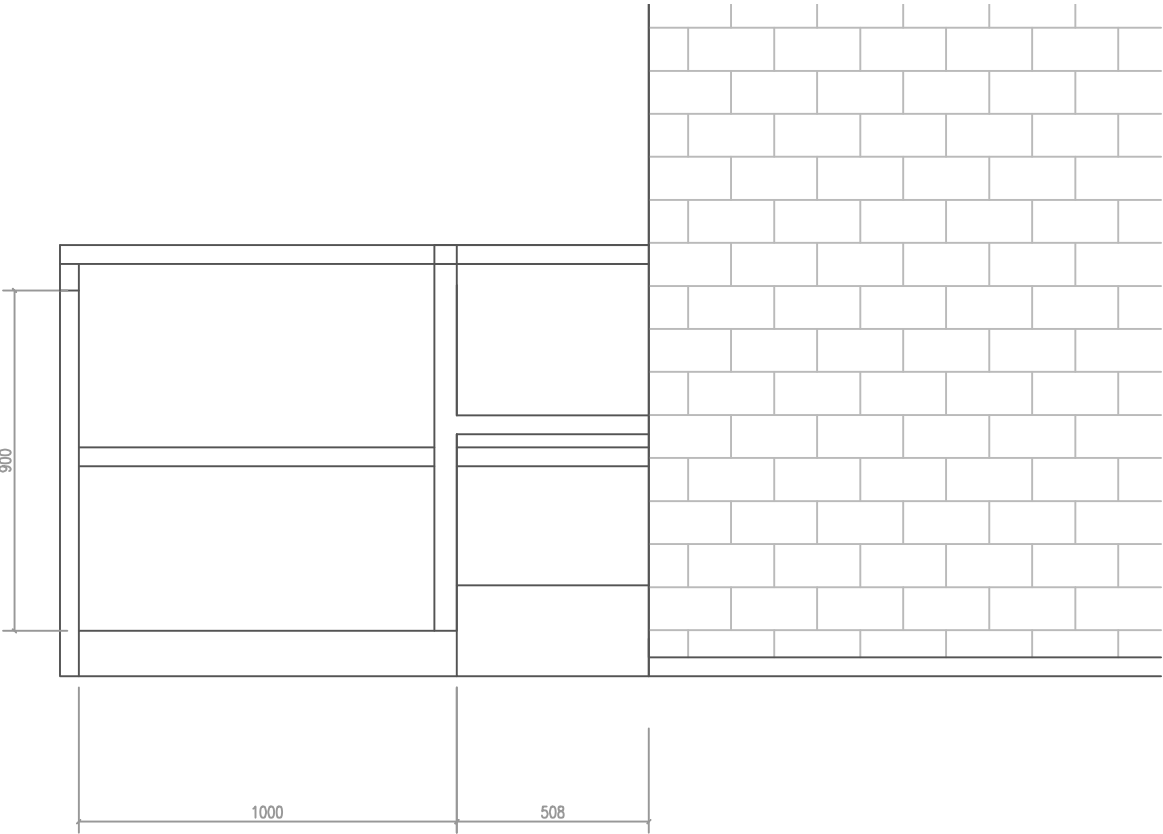



PROPOSED

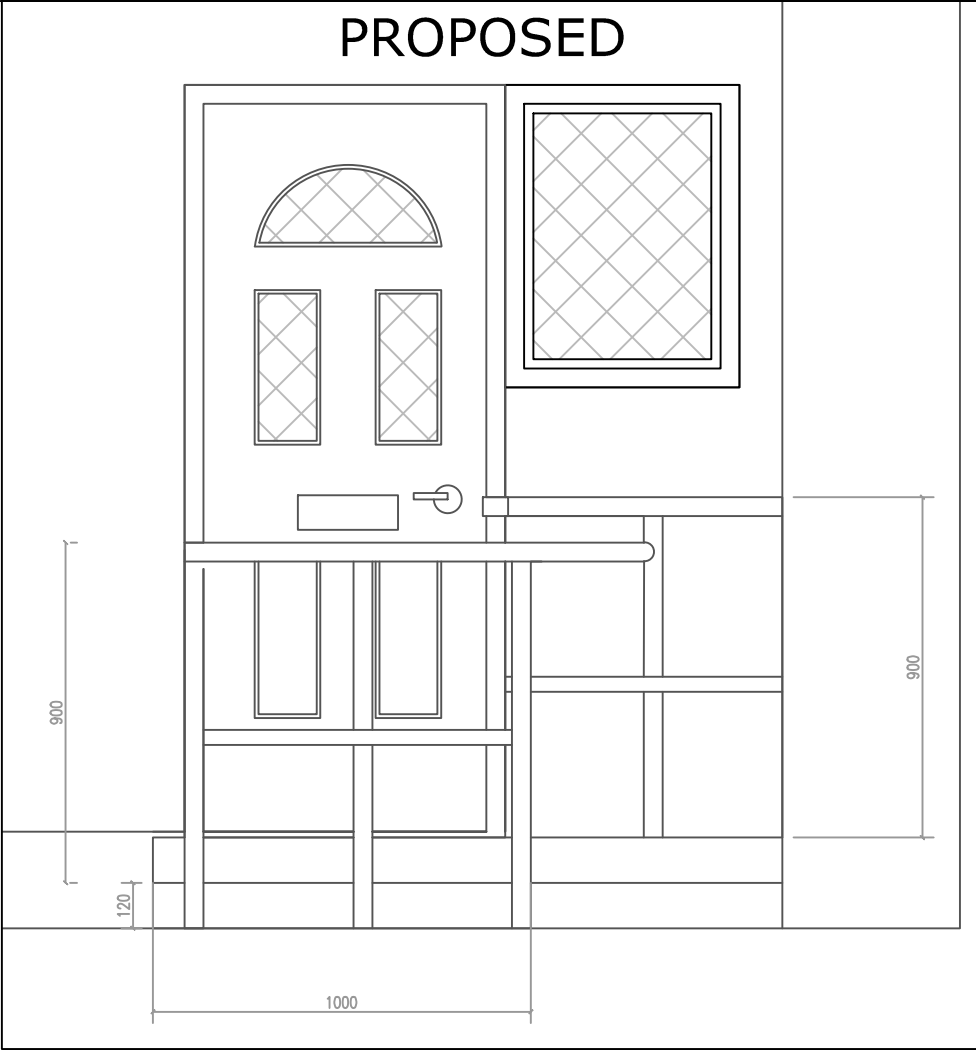

SIDE ELEVATION

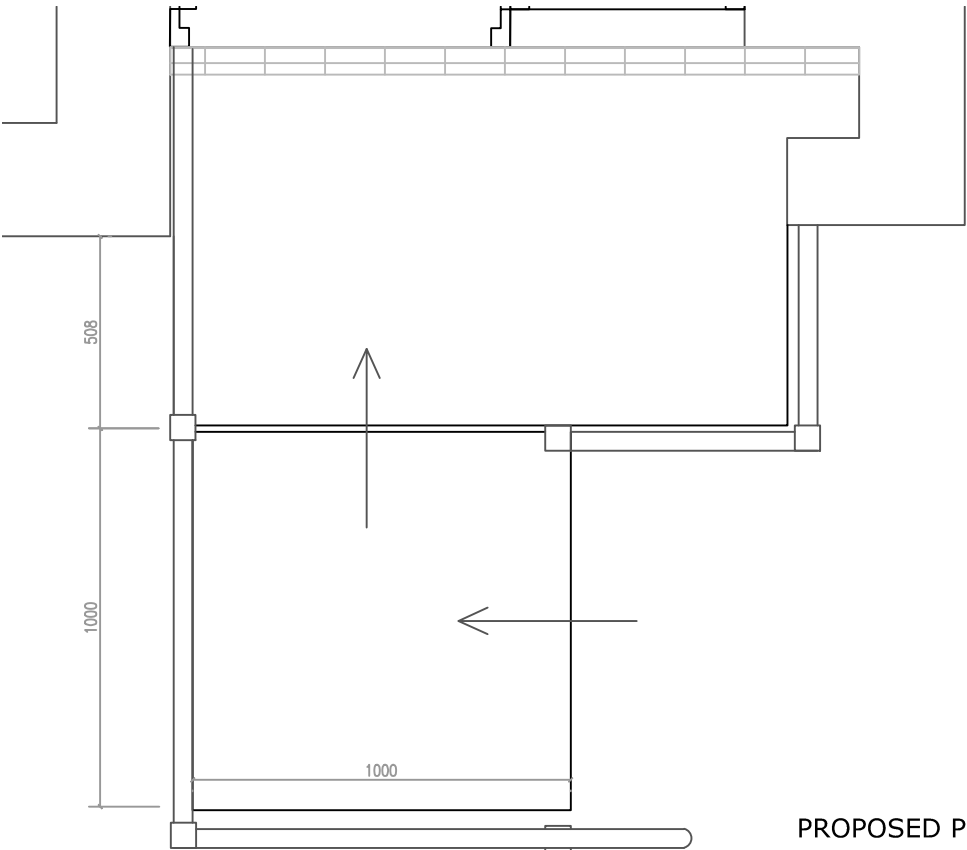

PROPOSED PLAN VIEW

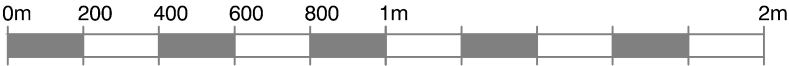

- NOTES:
- 1. All dimensions are in mm and must be checked on site.
 - 2. Drawings are to be read in conjunction with accompanying documents.
 - 3. Any errors or inaccuracies should be brought to the attention of Amber Living.

Revision	Description	By	Date

Contact Information
Unit 3, Tungsten Building, George Street, Portslade, Brighton, BN41 1RA
Tel: 01273 410836
Email: Heather@amberliving.co.uk



Client Name
Mrs Rita Stone

Address
34 Hawthorn Road, Bognor Regis

Drawing Title
Proposed Step Access Details

Drawing Reference
HT/02/hawthorn road 34

Date
06/11/19

Scale
1: 20

Paper
A3

Drawn By
HT

Revision

Direction