



Appendix A. Topographical Survey and Existing Drainage Plan

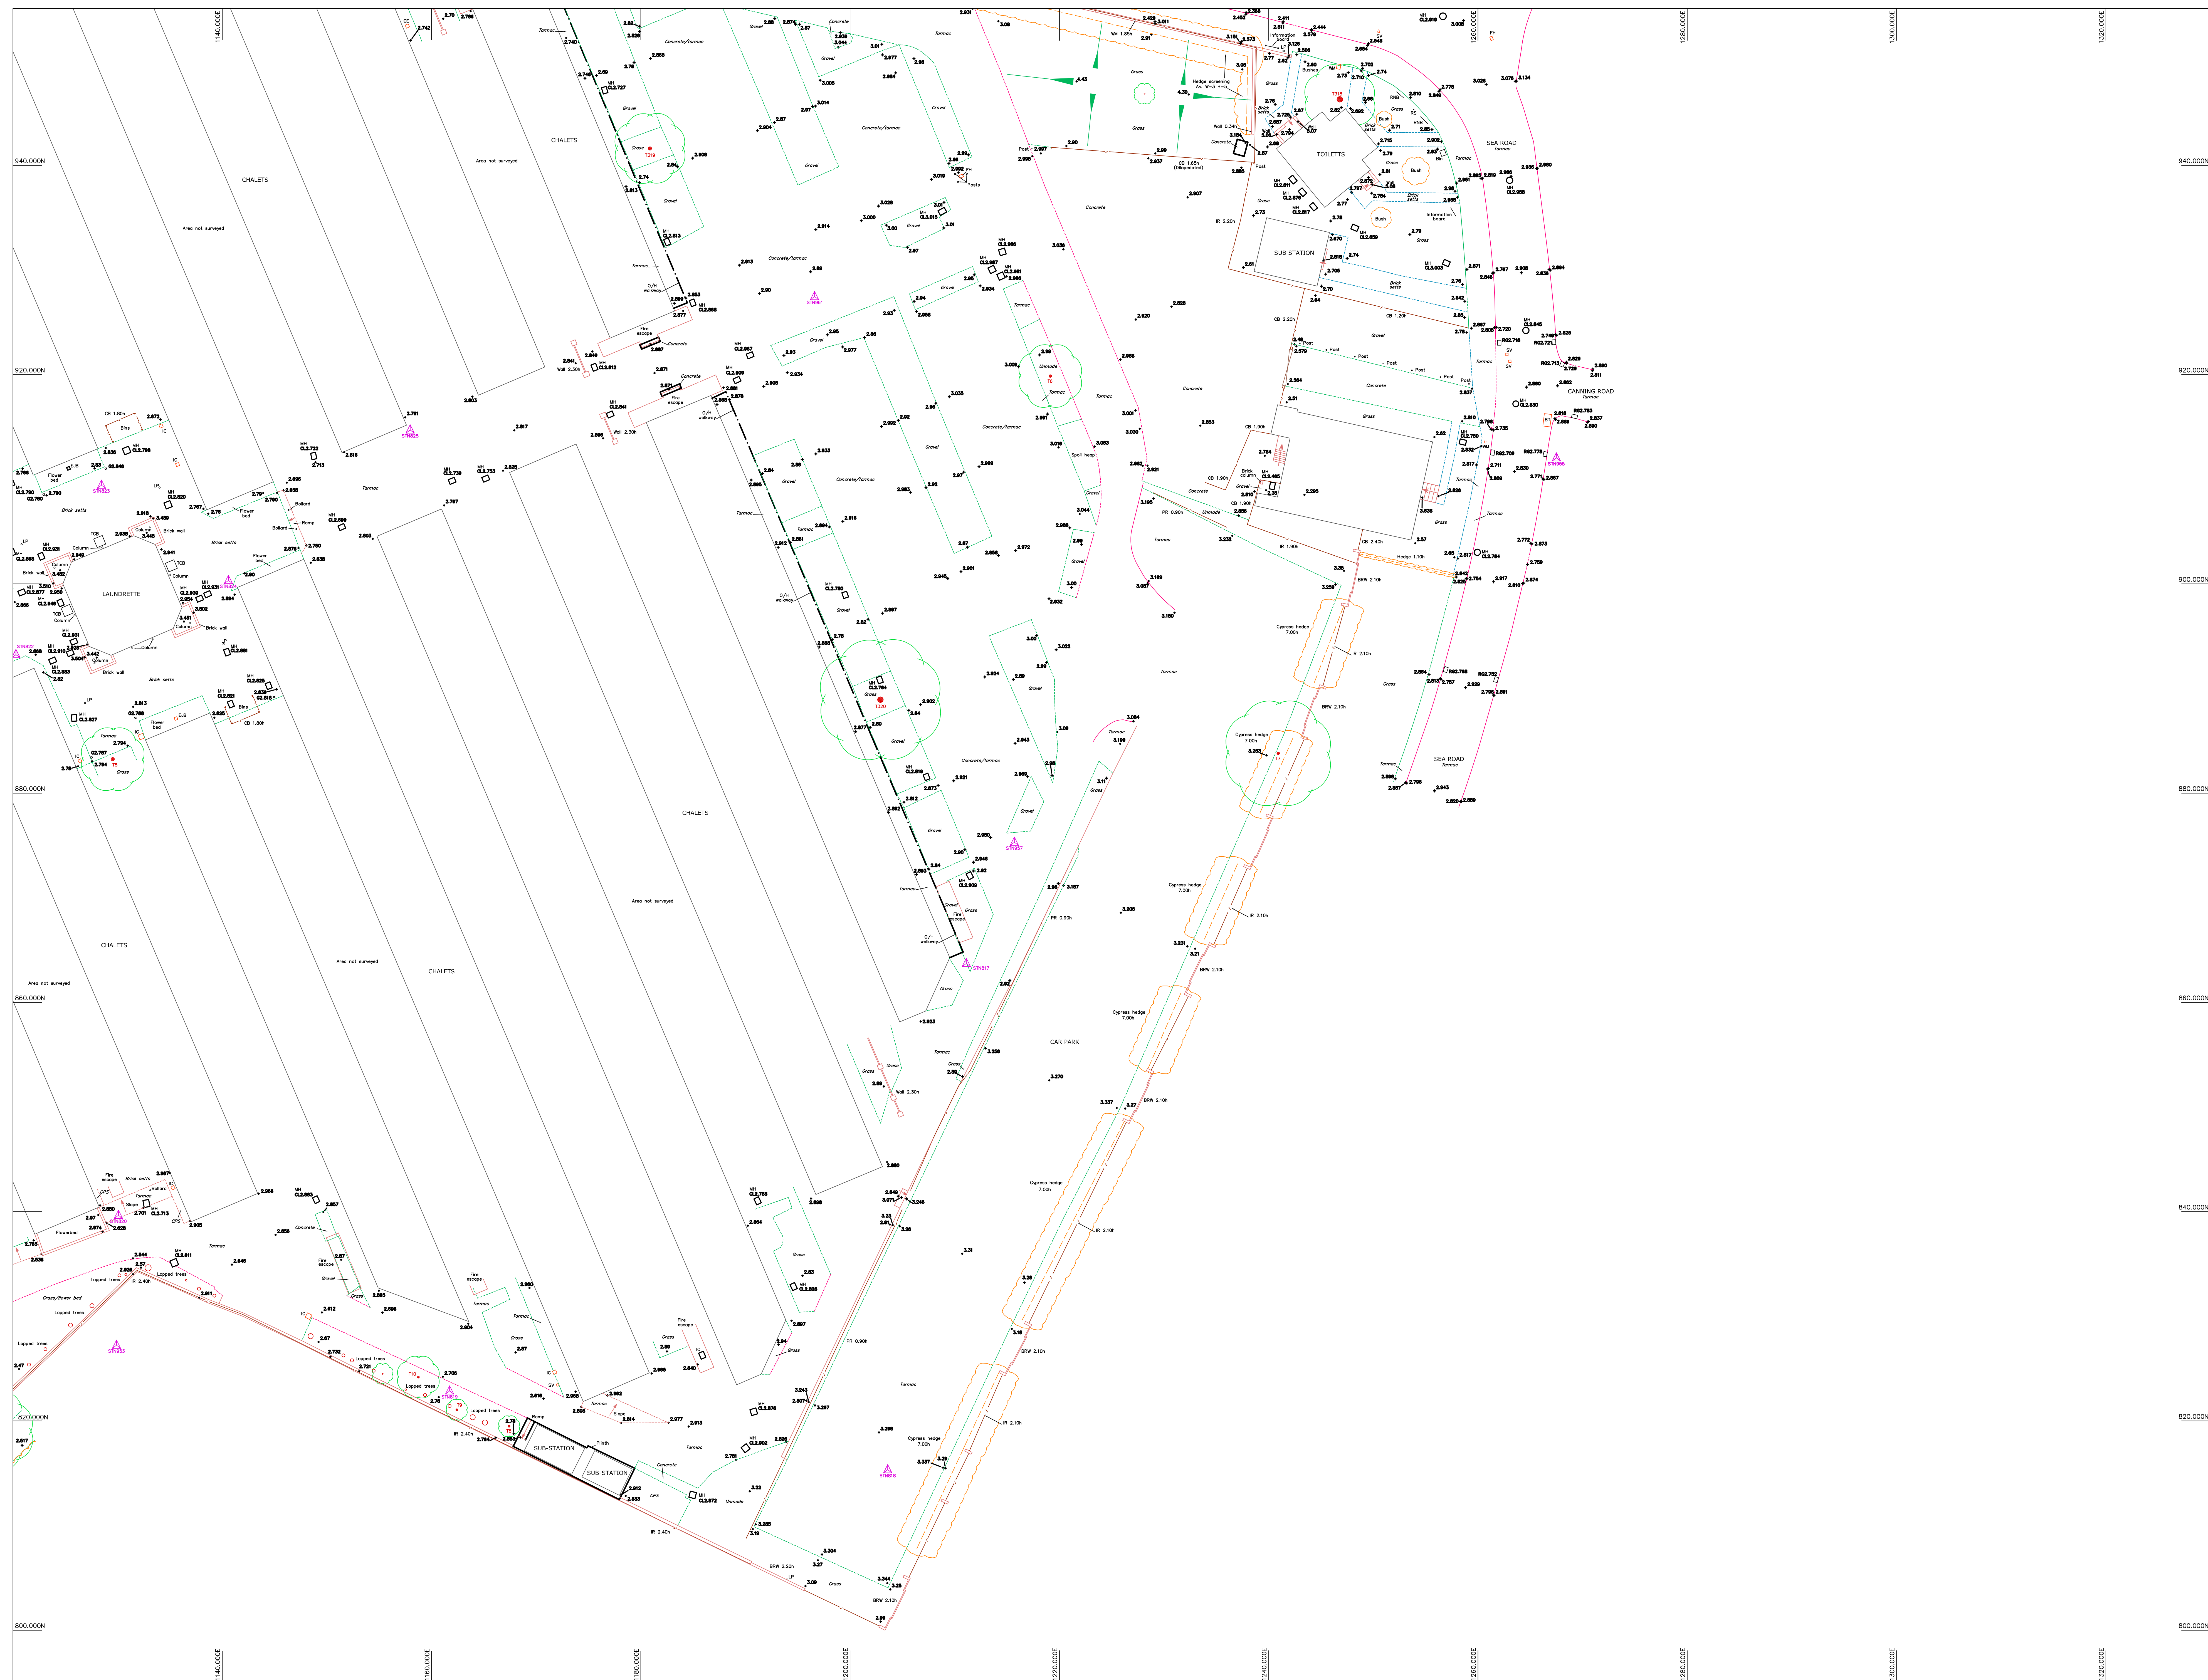

LEGEND

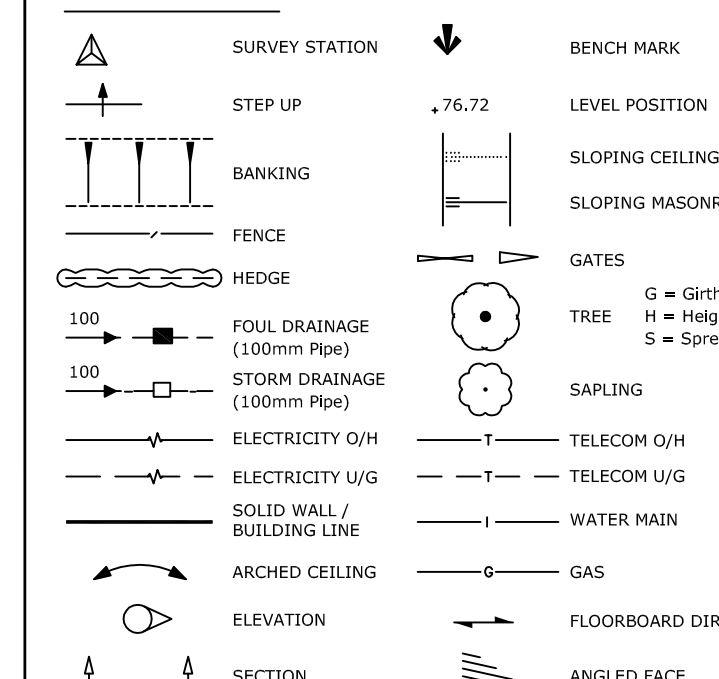

FENCE TYPES AND ABBREVIATIONS

BW	BARBED WIRE	IR	IRON RAILINGS
CB	CLOSE BOARDED	PR	POST & RAIL
CI	CORRUGATED IRON	PW	POST & WIRE
CLK	CHAIN LINK	OB	OPEN BOARDED
CPG	CHESTNUT PALING	WM	WIRE MESH

LEVELS AND HEIGHTS

ASF	ARCH SPRINGER LEVEL	as	ARCH SPRINGER HEIGHT
AHL	ARCH HEAD LEVEL	ah	ARCH HEAD HEIGHT
BSL	BEAM SOFFIT LEVEL	b	BEAM SOFFIT HEIGHT
CSL	CEILING SOFFIT LEVEL	c	CEILING SOFFIT HEIGHT
DSL	DOOR HEAD LEVEL	d	CLAD BEAM CD
IL	INVERT LEVEL	d	DOOR HEAD HEIGHT
LL	LANDING LEVEL	fc	FALSE CEILING HEIGHT
FL	FALSE CEILING LEVEL	f	SOFFIT HEIGHT
FL	FLOOR LEVEL	sw	WINDOW SILL HEIGHT
SL	SOFFIT LEVEL	wh	WINDOW HEAD HEIGHT
TL	THRESHOLD LEVEL		
WHL	WINDOW HEAD LEVEL	PLEASE NOTE: ALL HEIGHTS TAKEN FROM FLOOR/LANDING UNLESS OTHERWISE	
WHL	WINDOW HEAD LEVEL		

ABBREVIATIONS (Where Applicable)

AB	AIR BRICK	NFI	NO FURTHER INFORMATION
BOL	BOLLARD	Q/H	OVERHEAD
BWB	BURIED	PLY	PAVEMENT LIGHT
CF	CUTTING EDGE	R	ROAD
CATV	CABLE TELEVISION CORD	R	ROAD SIGN
CL	CLIMBING IRON	R	ROCK
CM	CORNER	RWP	RAINFALL WATER
CL	CABLE CLAMPING	SC	SOFT COCK
CPS	CORNER PAVING SLABS	SH	SHOULDER
CD	DOWN PIPE	T	TRUNKING
EJB	ELECTRIC JUNCTION BOX	TCB	TELEPHONE CABLE BOX
EL	ELECTRICITY POLE	TC	TRUCK
ERP	EARTHING POINT	TLT	TRAFFIC LIGHT
FI	FIRE HYDRANT	TP	TRAFFIC POLE
FIH	FIRE HYDRANT	TP	TACTILE PAVING SLABS
G	GULLY	U	UNABLE TO LIFT
G	GAS STOP COCK	U	UNTIL
GV	GAS VALVE	V	VENT PIPE
IC	INSPECTION COVER	W	WINDOW
L	LAMP POST	WM	WATER METER
ME	MANHOLE	WP	WATER PIPE


LEVELS

DATUM: NEWLYN
BENCH MARKS USED: O.S.B.M.s
CUT MARK ON SOUTH FACE OF 76 UPPER BOGNOR ROAD
VALUE: 4.30m

SERVICE INFORMATION

DRAINAGE:
ELECTRICITY:
GAS:
TELECOM:
WATER:

While all reasonable care has been taken in locating the underground services shown on this plan, the completeness and accuracy of the information cannot be guaranteed. Users are advised to satisfy themselves by other means as to the existence and location of any underground services.

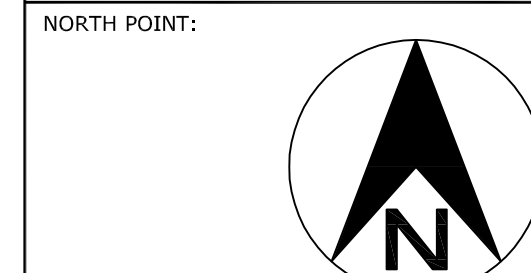

SHEET LAYOUT:

		12			
	1	2	3	4	
13	5	6	7	8	
	9	10	11		

PWP ARCHITECTS

BUTLINS
BOGNOR REGIS

SITE SURVEY

SCALE: 1:200	SHEET SIZE: A0	DRAWING: 8 OF 13
JOB No. M1583	SURVEYOR: BPW/KFW	DRAWN: BPW/KFW
	CHECKED: WGP	DATE: FEB 2014

SCALE BAR

0 5m 10m

			AREA ADDED TO NORTH-EAST OF SITE SHEETS 3,4,7 & 8 HAVE BEEN UPDATED ADDED TO M1005 (FEB 2010)
B	02/2016	BPW	
A	06/2010	RTG/BPW	AREA ADDED TO NORTH-WEST OF SITE
REV CHG	DATE	INIT	REVISION DETAILS

The

MEON  SURVEY
Partnership

Specialists in Architectural and Land Survey
Campbell Park, Fernhurst Road,
Milland, Liphook, Hampshire. GU30 7LU
TEL.01428 741699 FAX.01428 741466
Email: mail@meonsurvey.co.uk
Web: <http://www.meonsurvey.co.uk>

