

[REDACTED]

From: Critchley Architecture and Design [REDACTED]
Sent: 24 December 2018 11:27
To: Samantha Allen
Subject: BR/308/18/DOC 66A-E Hawthorn Road


Dear Samantha,


In response to your telephone call earlier, I can confirm that the slates used at 66A-E Hawthorn Road are 'Marley Eternit Thrutone' in 'black/blue'. Please see attached.

Please let me know if there is any additional information required.

Kind Regards,


Sarah Roberts
Architectural Designer

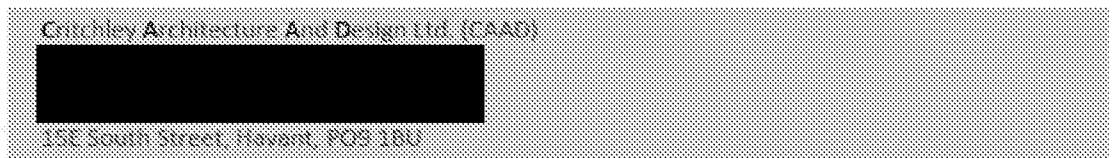

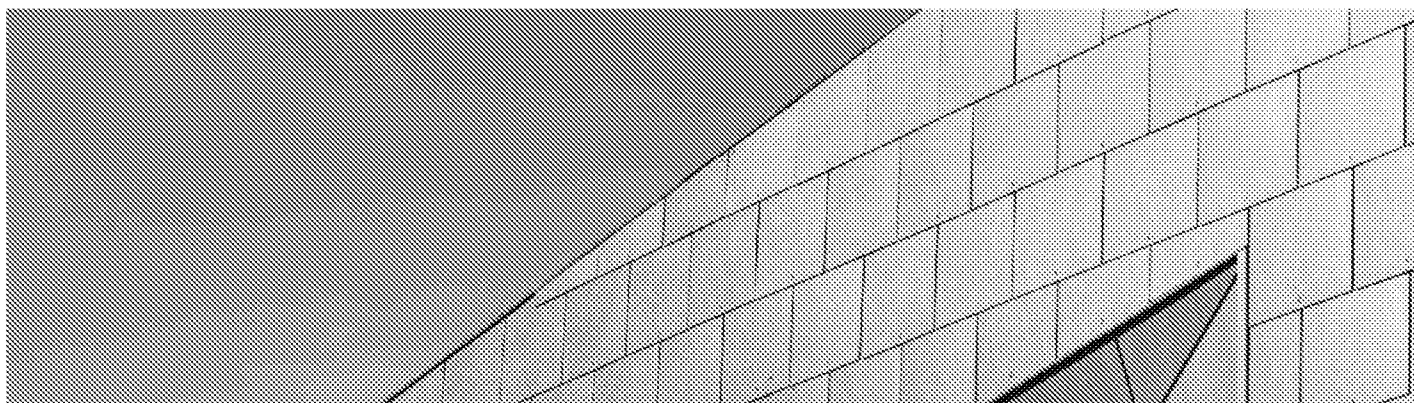

THRUTONE

A smooth surface and square cut edges give a low profile slate at an economical price, particularly suitable to complex roof geometries down to 15°. This market leading light weight roof slate is now available in five new colours and three shapes providing even more design flexibility. With its low wastage and ease of installation, it's easy to see why it is the product of choice for all types of new build and refurbishment projects.

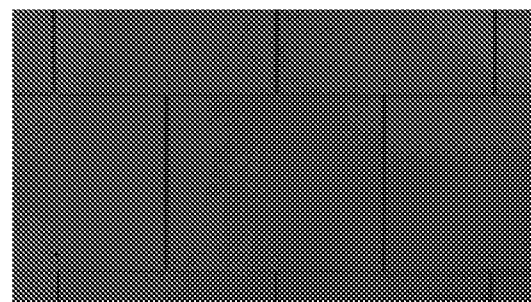

Used on a variety of applications, Thrutones provide the flexibility to create inspirational roofs and facades, examples include Canon Popham School in Sheffield and the stunning curved roof of the Cavell Centre in Peterborough.

- Environmental product declaration available
- Impressive minimum pitch down to 15 degrees*
- Achieves BES 6001 'Excellent' rating to gain credits under BREEAM
- Can be used for both roof and facade
- Fibre cement is a 100% recyclable building material