



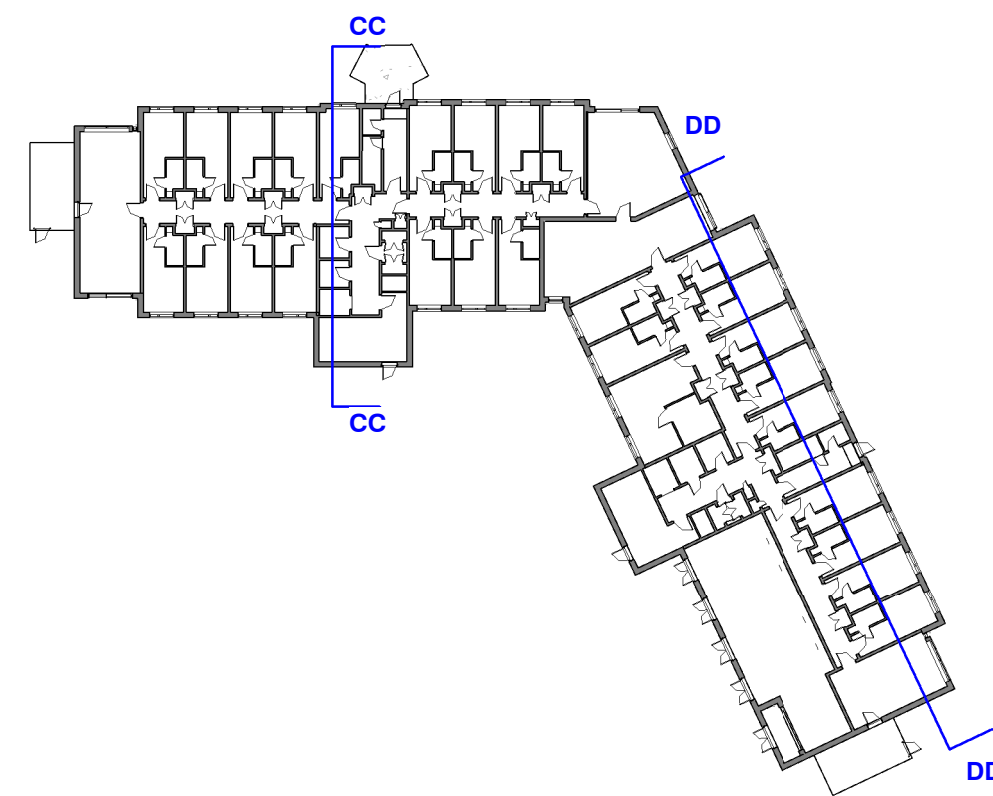

Section Sheet 2 Key Plan
1:500

CC Section C-C Planning
1:100

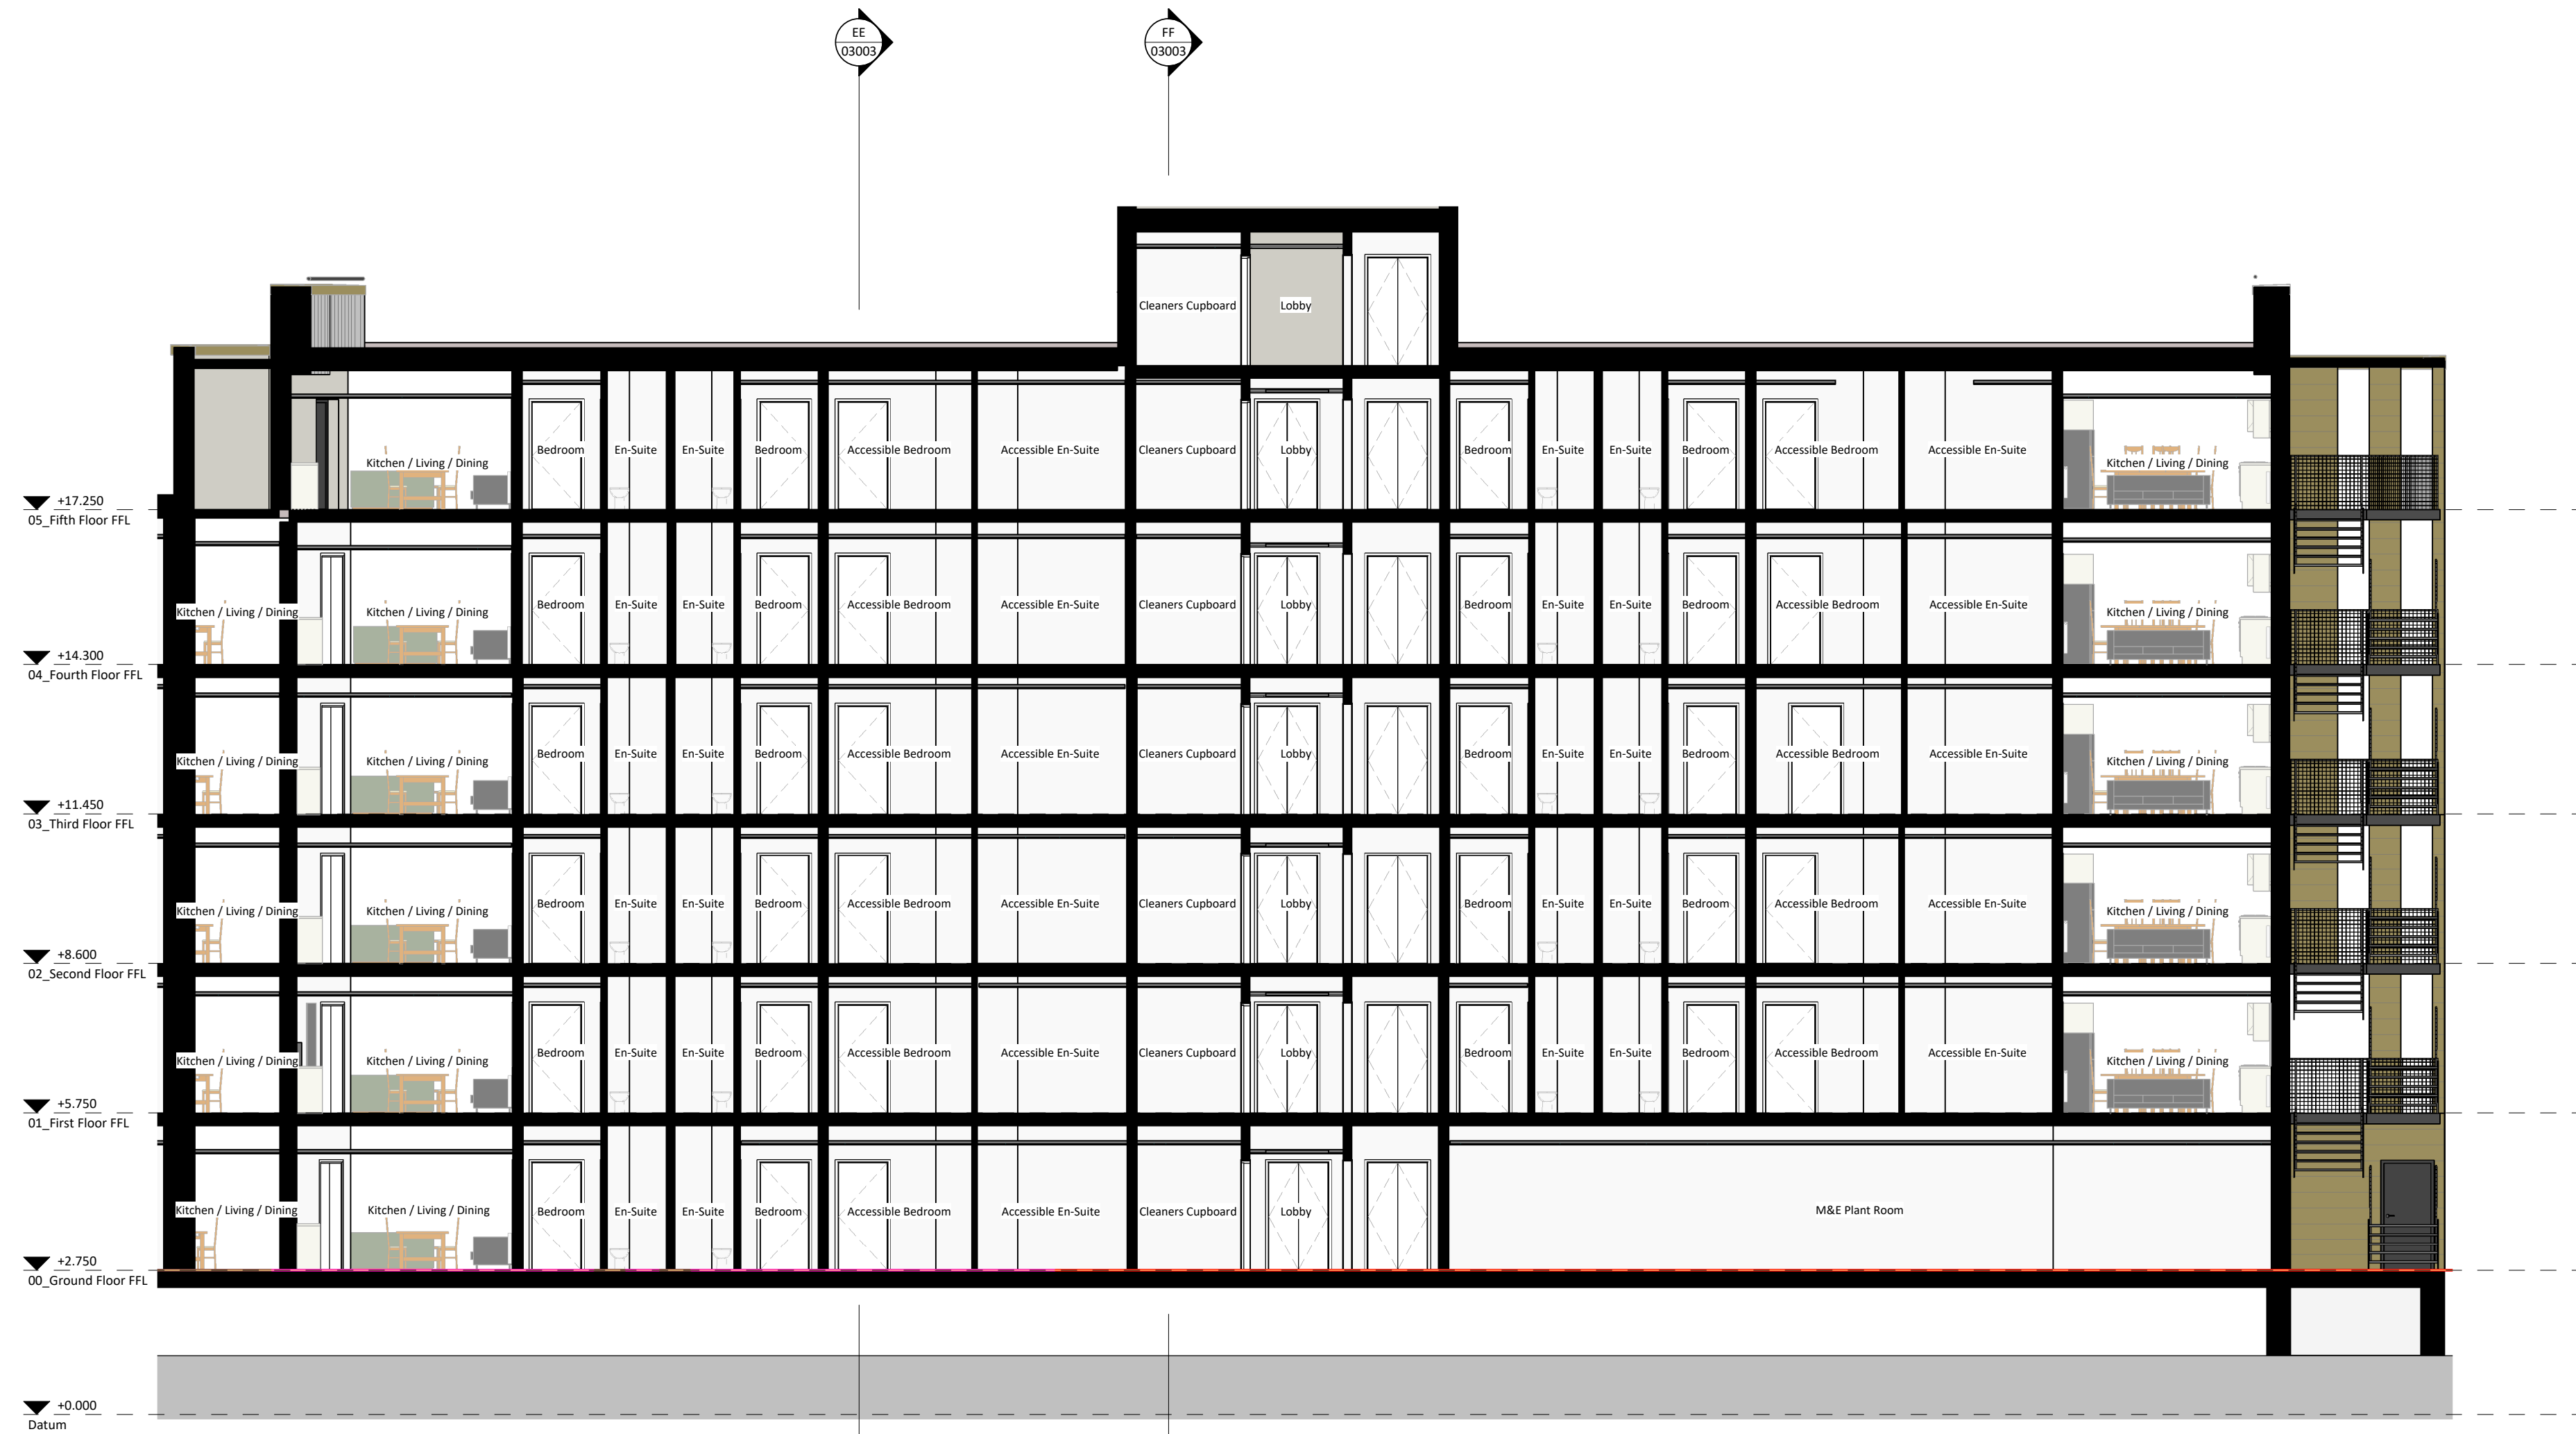

DD Section D-D Planning
1:100

STATUS	REV	DATE	DESCRIPTION	REVISED BY
CLIENT				DG
University of Chichester				
CHECKED BY				MSA
ORIGINATOR NO				151933

CONSULTANT
STRIDE TREGLOWN
www.stridetreglow.com © Stride Treglow Limited 2016

PROJECT
Tech Park Student Accommodation - Phase One
University of Chichester
Bognor Regis
Felpham Way
PO22 8QT

DRAWING TITLE
Sections - Sheet 2

SUITABILITY STATUS PL : PLANNING	SCALE As indicated @ A1
-------------------------------------	----------------------------

PROJECT ORIGINATOR ZONE LEVEL TYPE ROLE CLASSIFICATION NUMBER	REVISION
151933-STL-XX-ZZ-DR-A-ZZZZ-03002	