


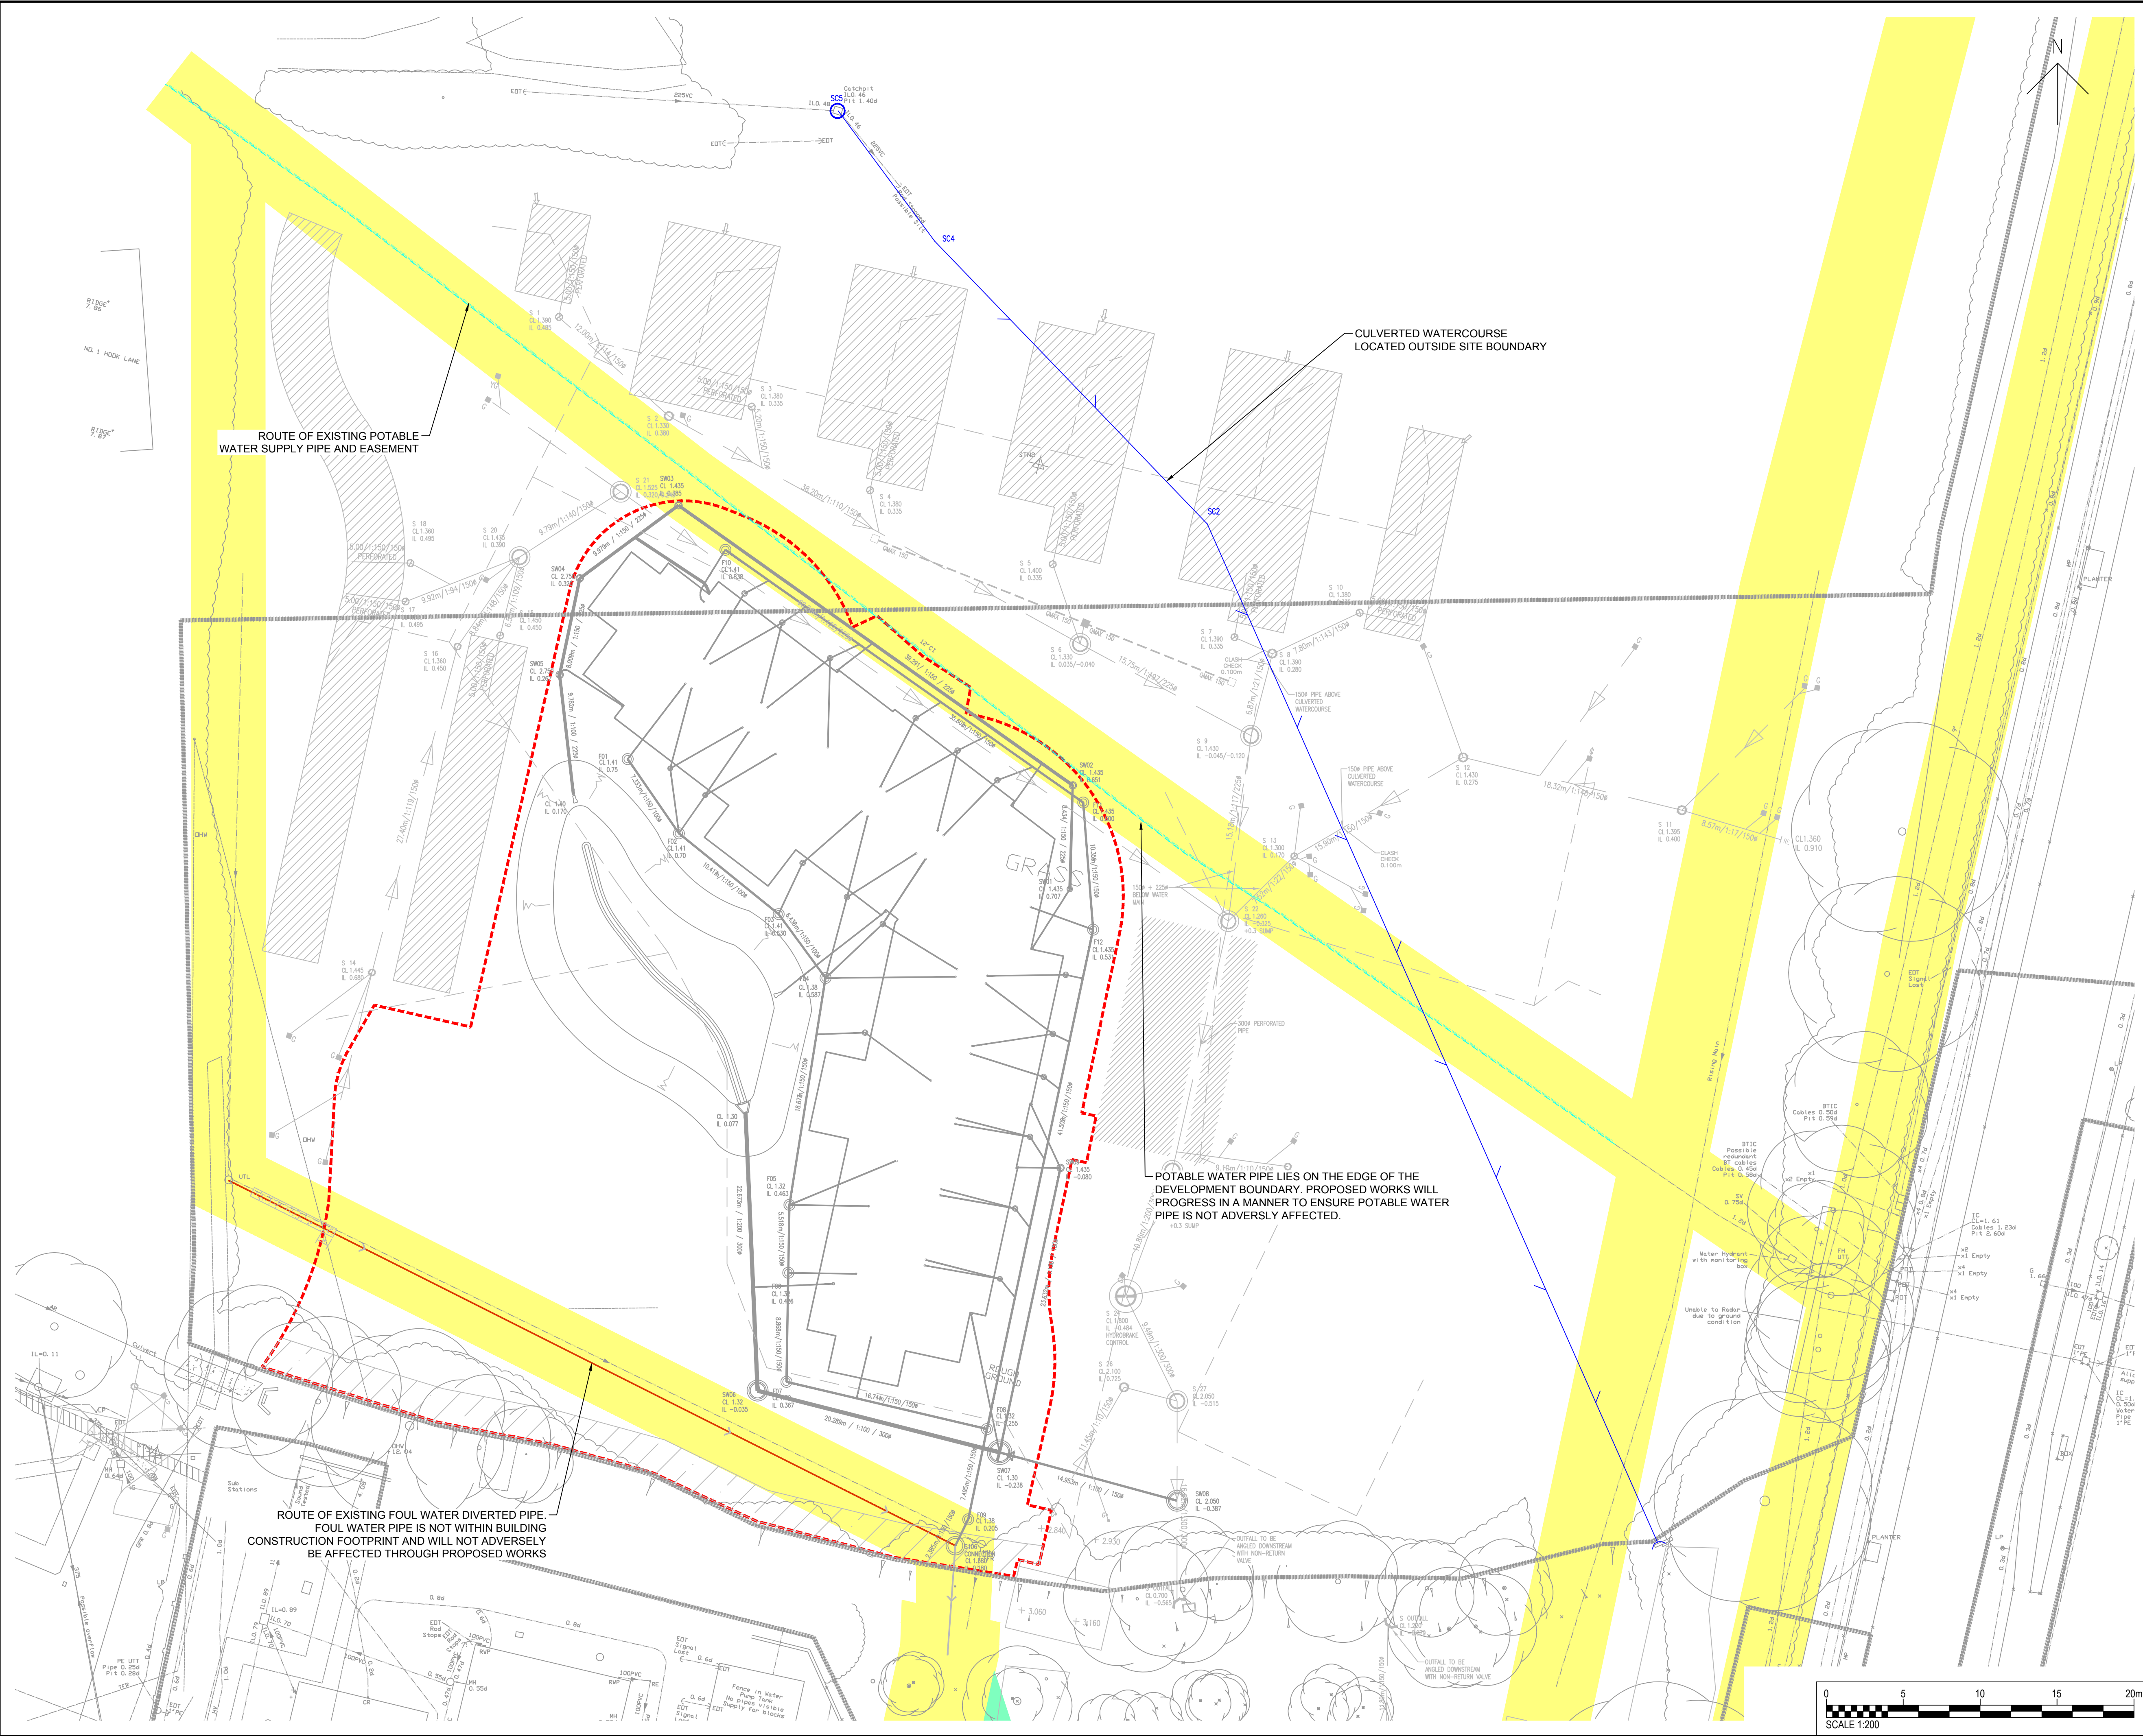

- SITE BOUNDARY
- EXISTING POTABLE WATER PIPE WITH EASEMENT
- EXISTING FOUL WATER PIPE WITH EASEMENT
- EXISTING CULVERTED WATERCOURSE

NO	DATE	DESCRIPTION
P01	13/02/2019	FOR PLANNING
I/R	DATE	DESCRIPTION