


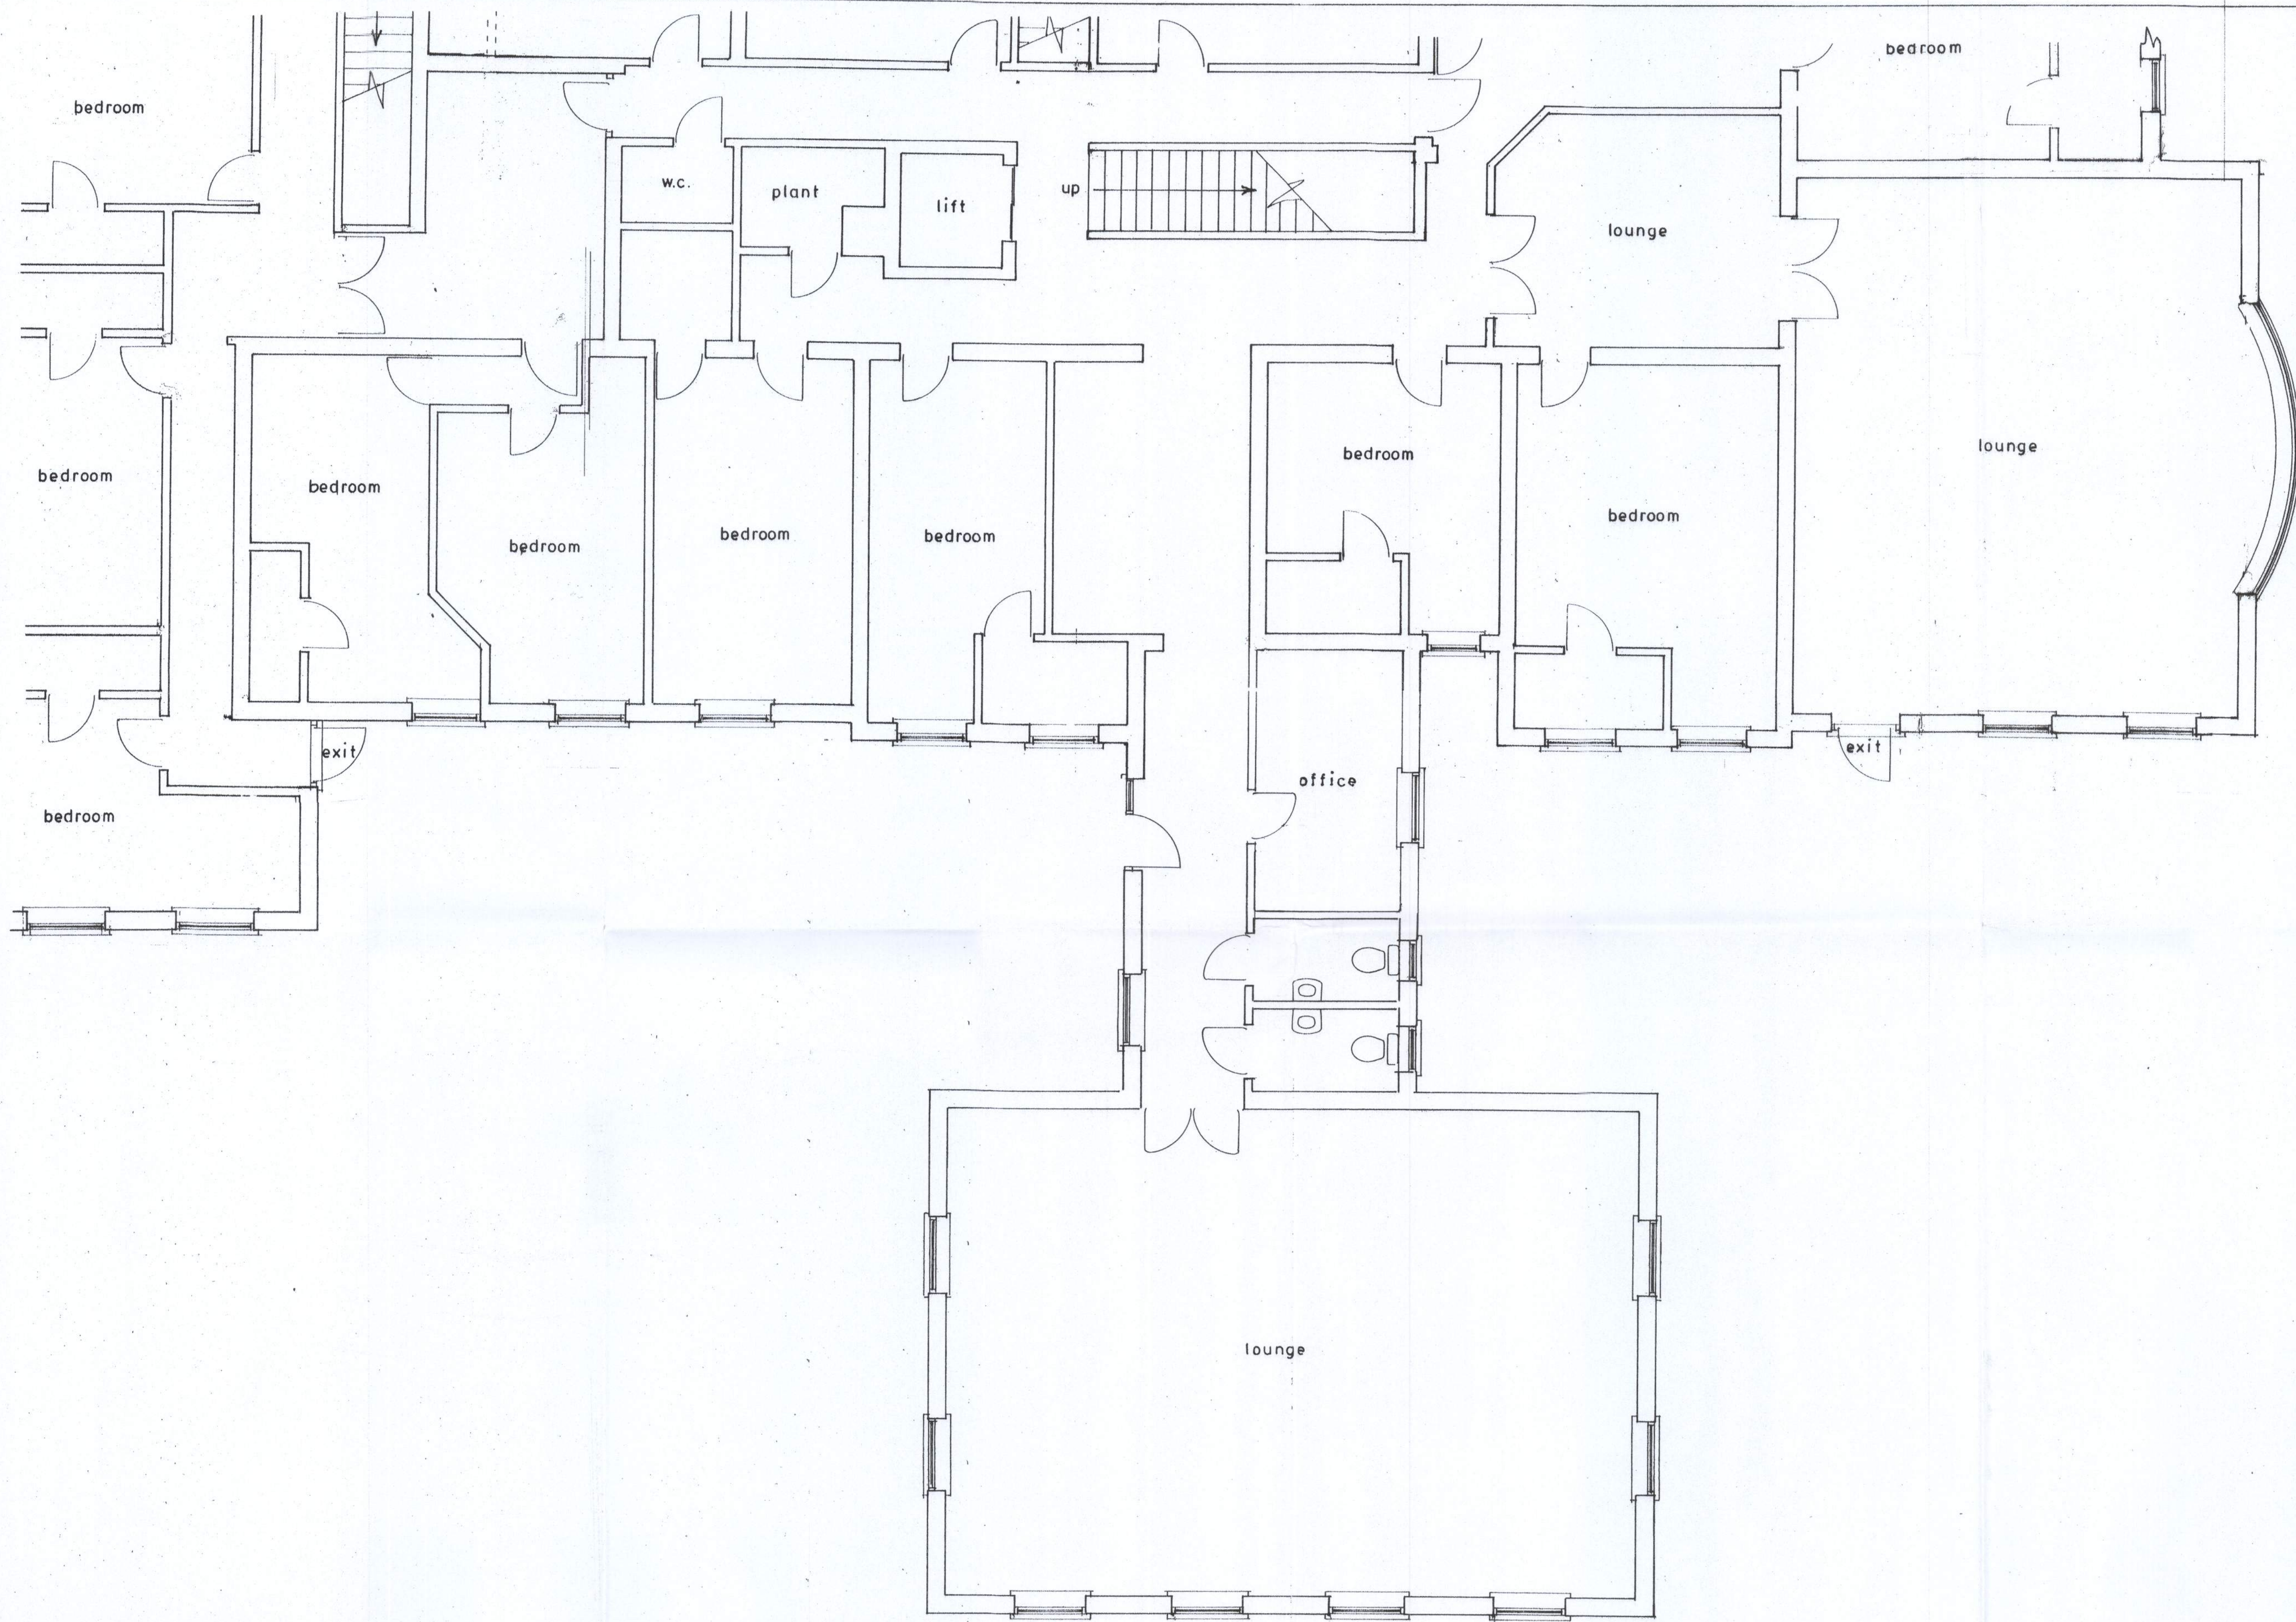

Ground floor plan
1 : 50

Existing

PROPOSED 1ST FLOOR EXTENSION AT 'ABBOTS LAWN', SYLVAN WAY ALDWICK FOR MR. & MRS. S. NEWMAN

sheet 4 of 6

Bryan Butcher
Rainbow Cottage
Nyetimber Lane
Bognor Regis PO21 3JX
01243 268871
07973 233442
bryan.butcher@btinternet.com
www.bryanbutcher.com