
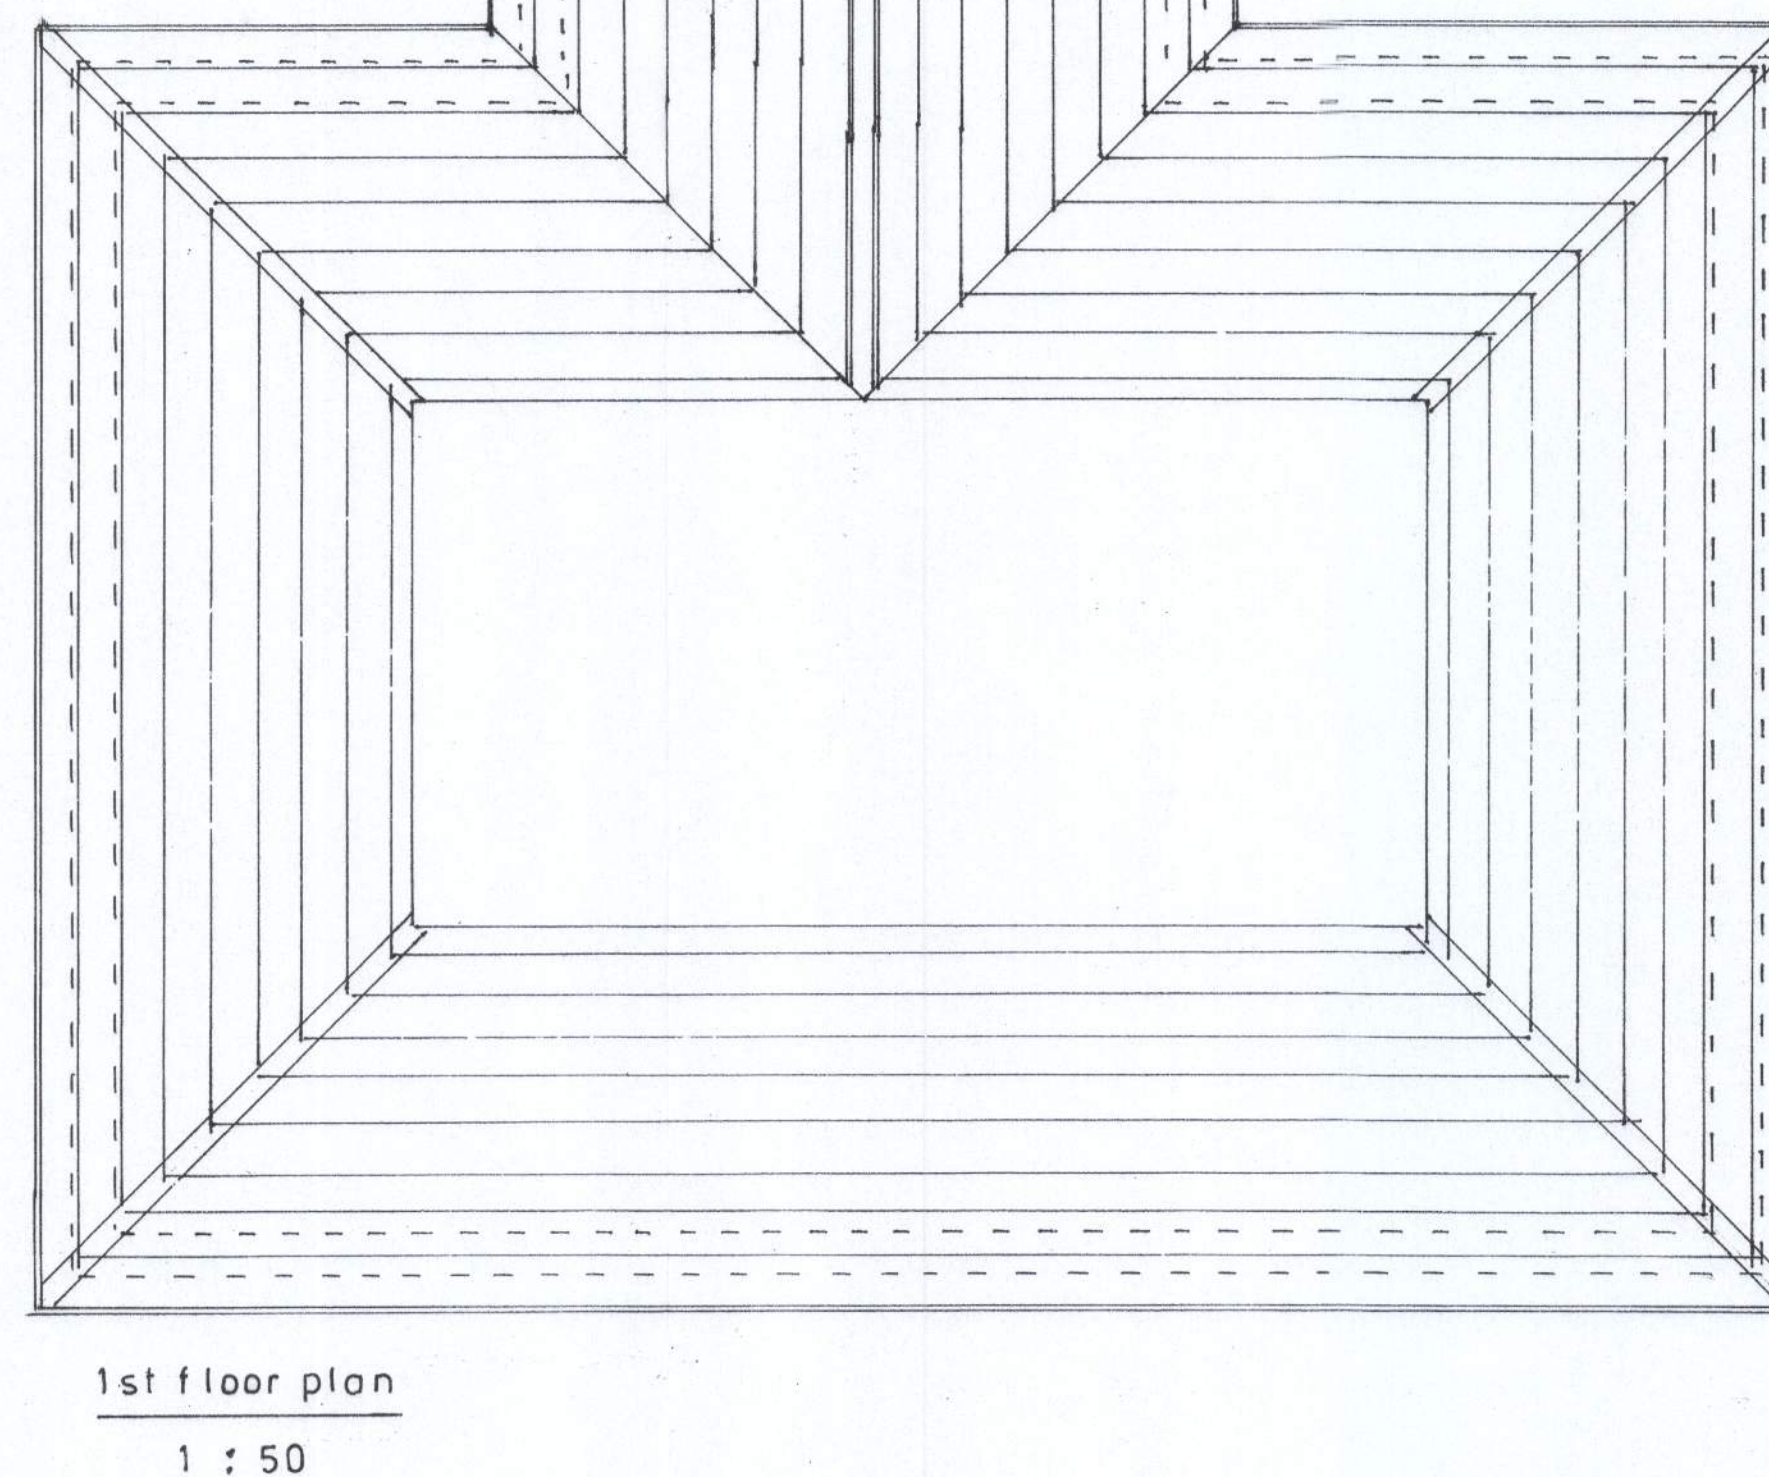
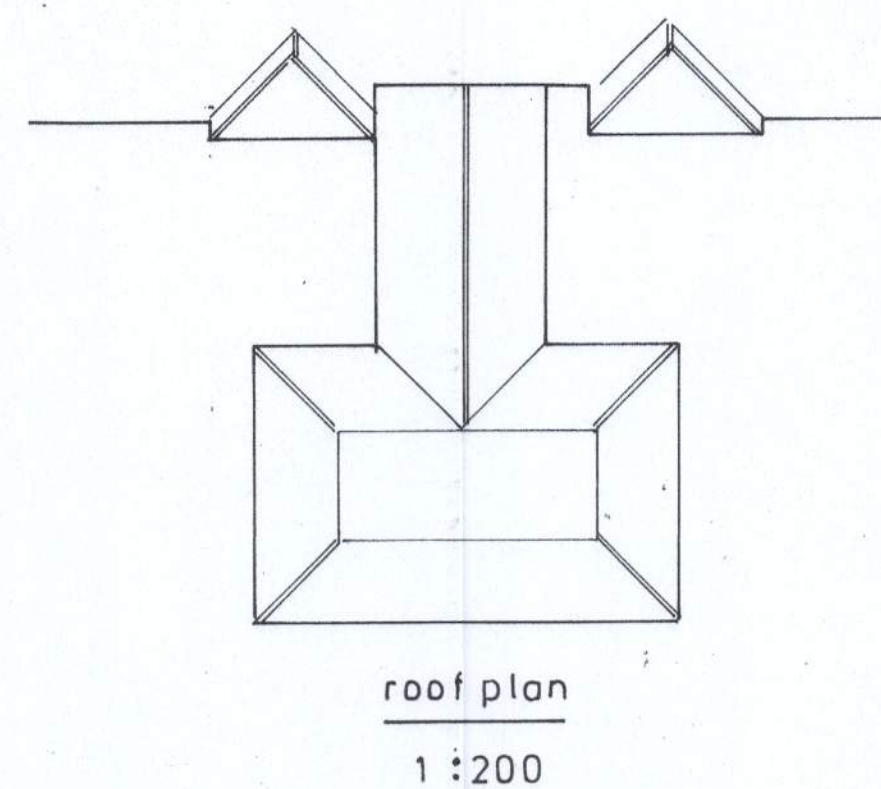


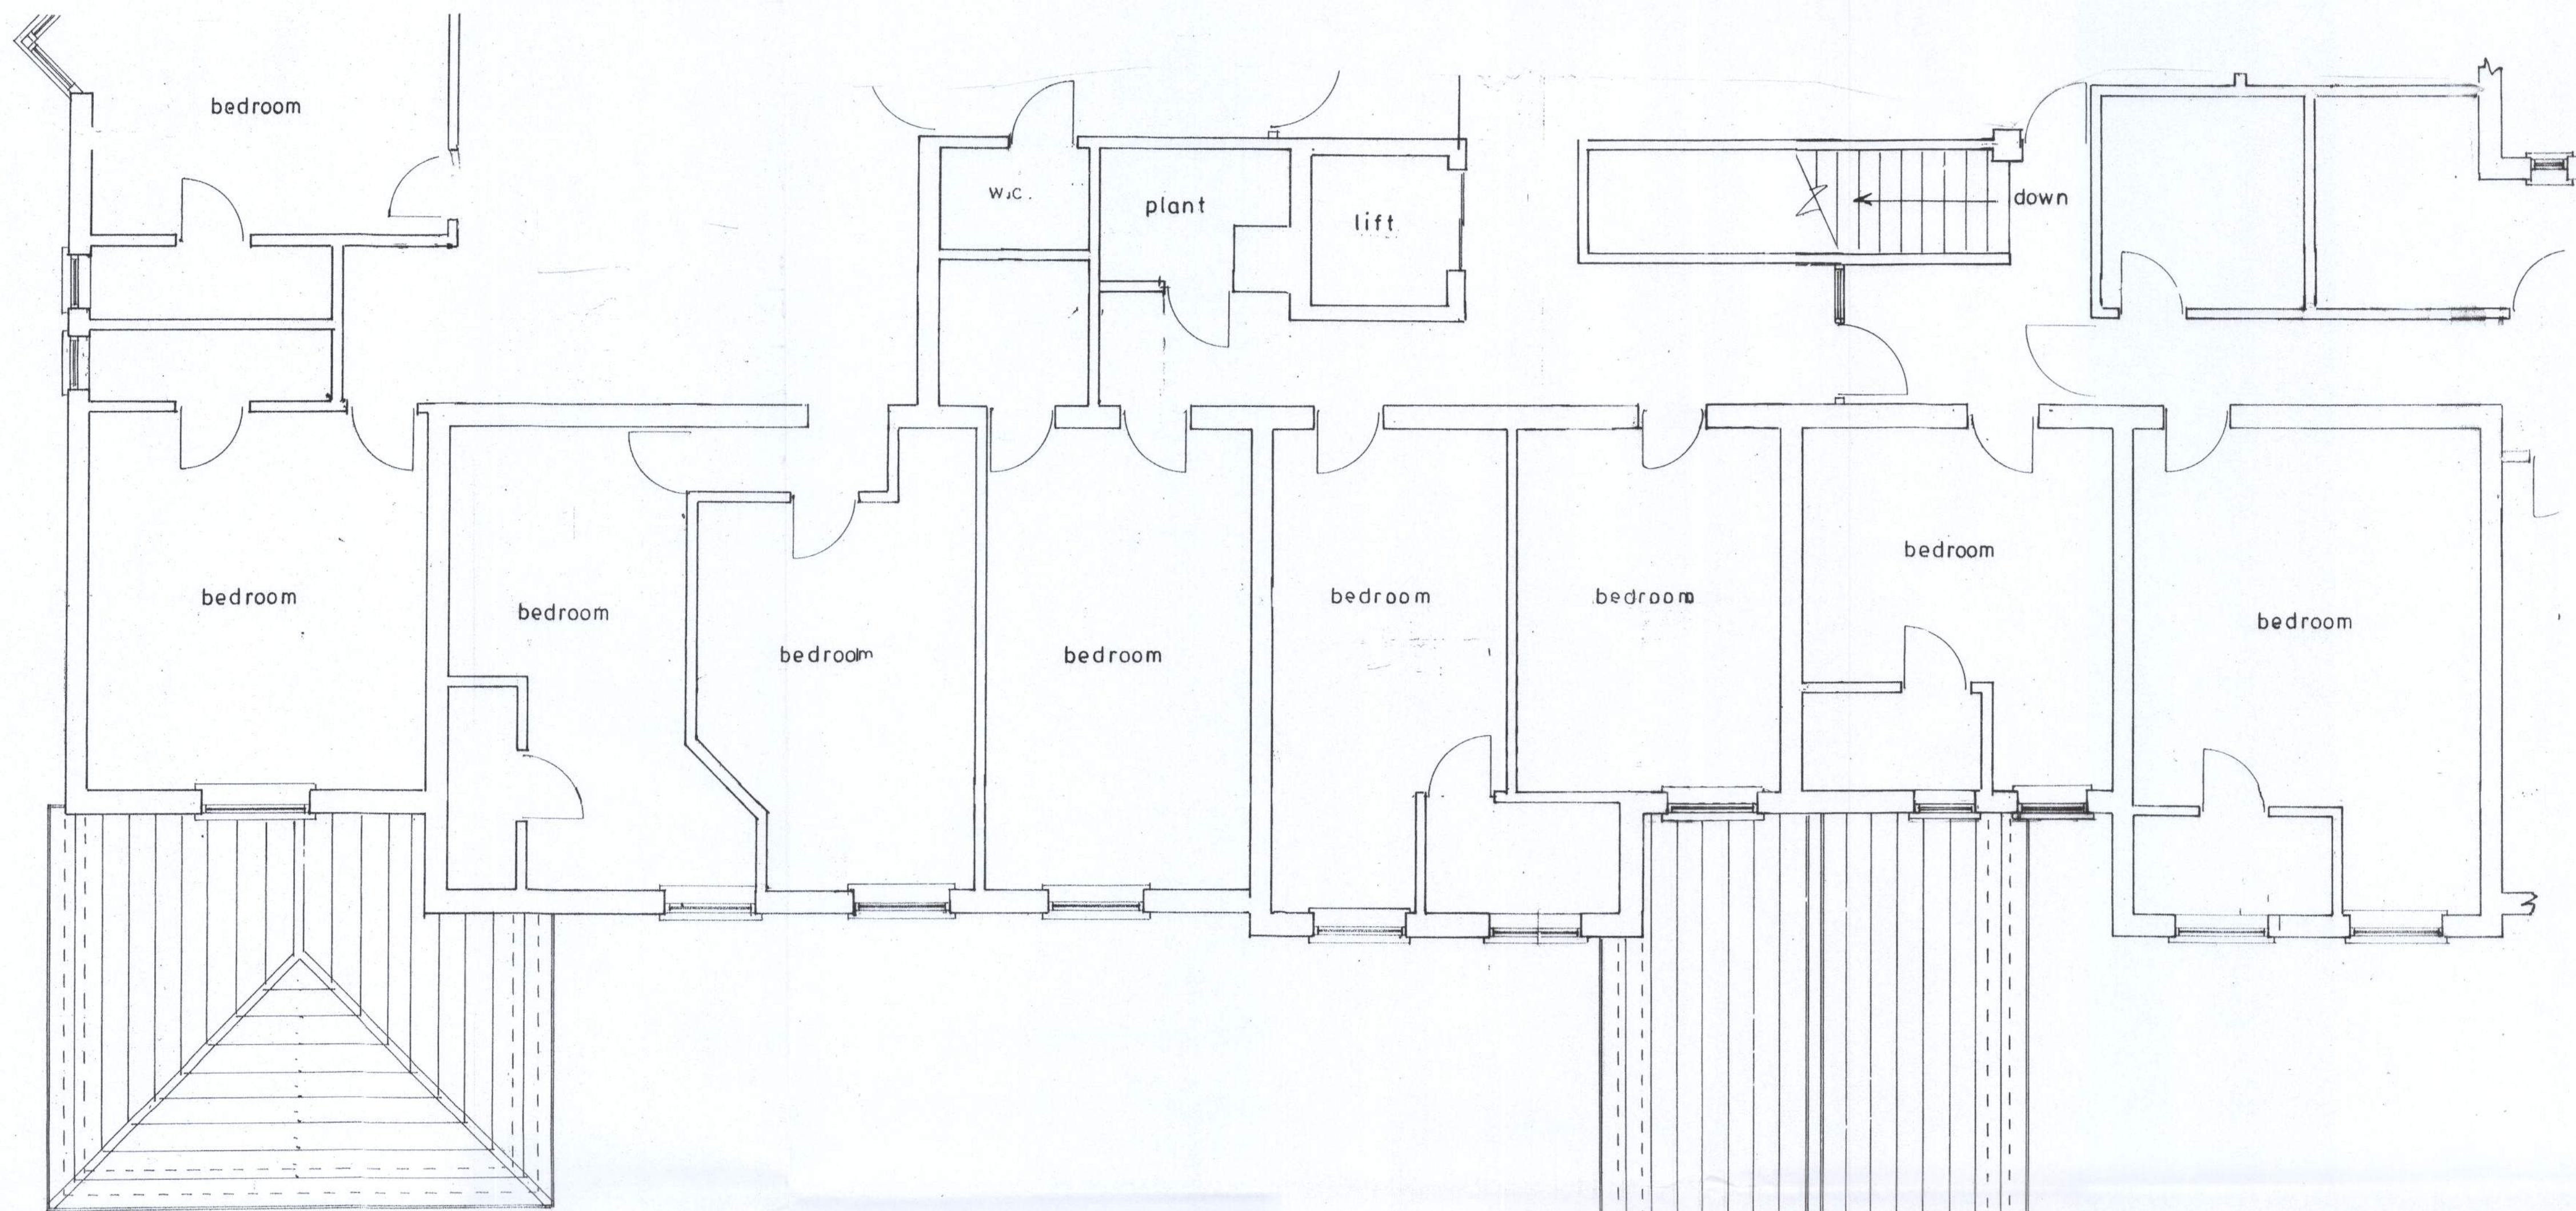

Existing

PROPOSED 1ST FLOOR EXTENSION AT 'ABBOTS LAWN', SYLVAN WAY, ALDWICK FOR MR. & MRS. S. NEWMAN

sheet 5 of 6

Bryan Butcher
Rainbow Cottage
Nyetimber Lane
Bognor Regis PO21 3JX
01243 266871
07973 233442
bryan.butcher@btinternet.com
www.bryanbutcher.com