



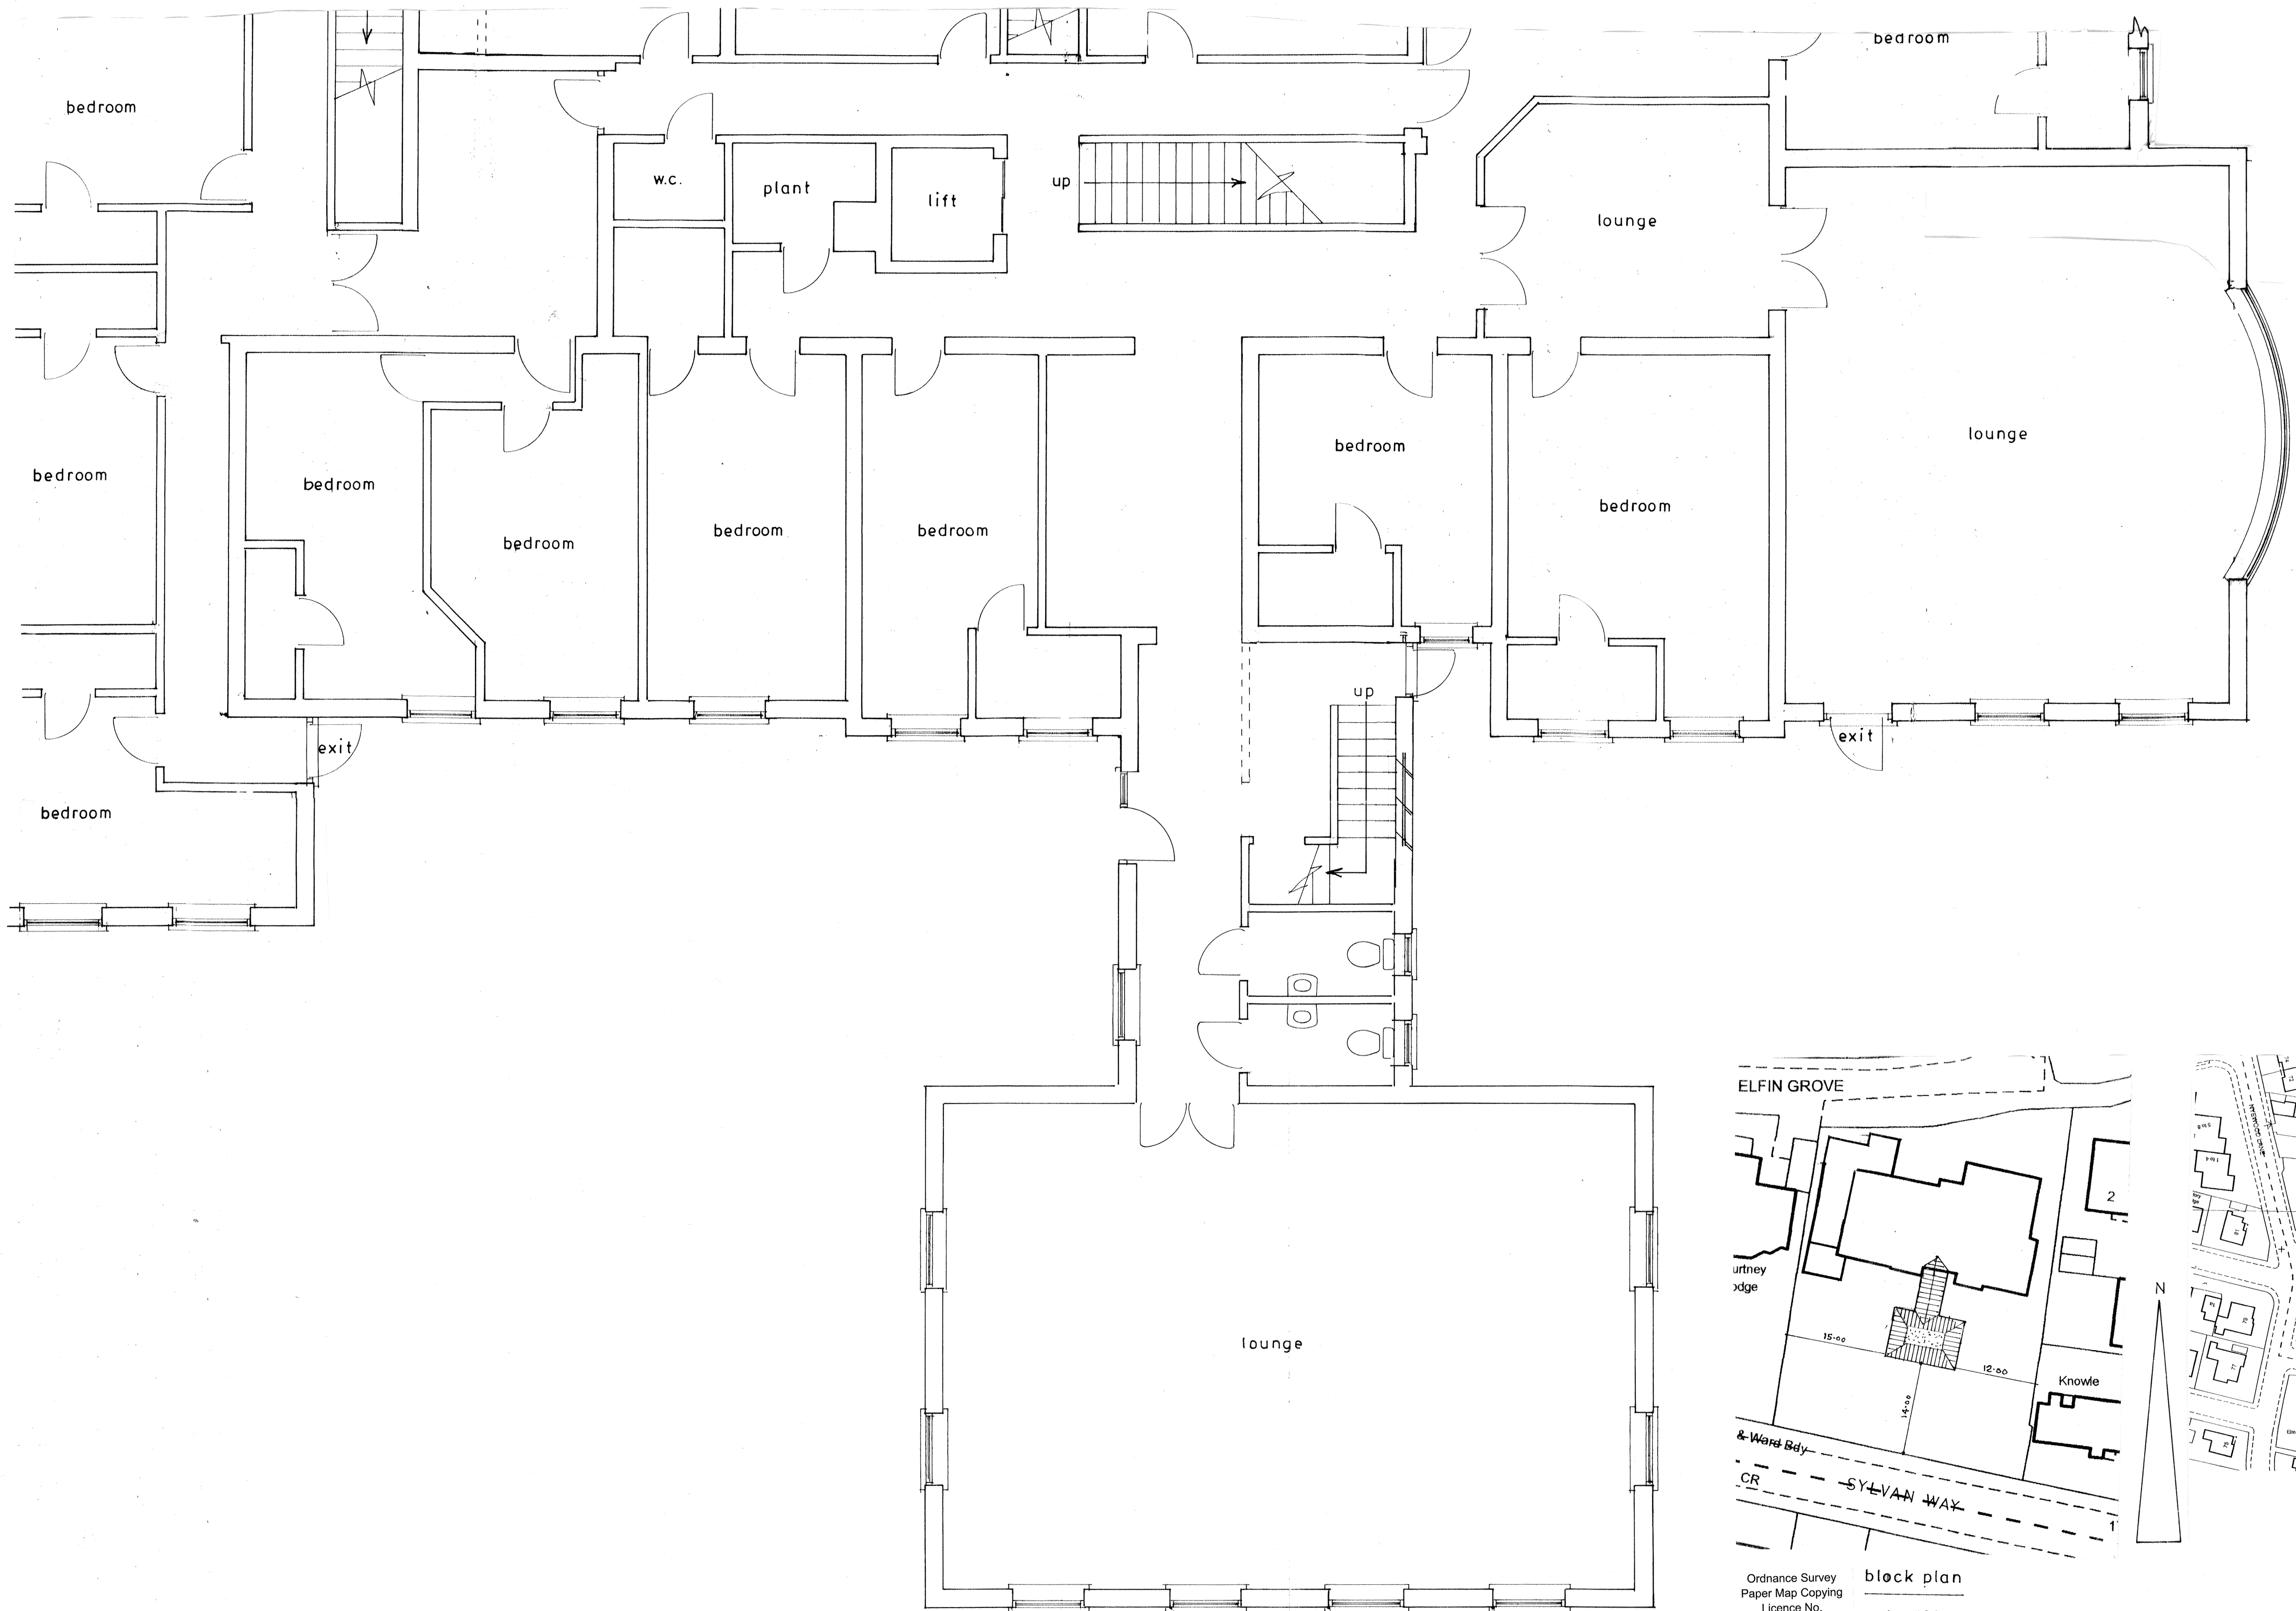

Ground floor plan

1 : 50

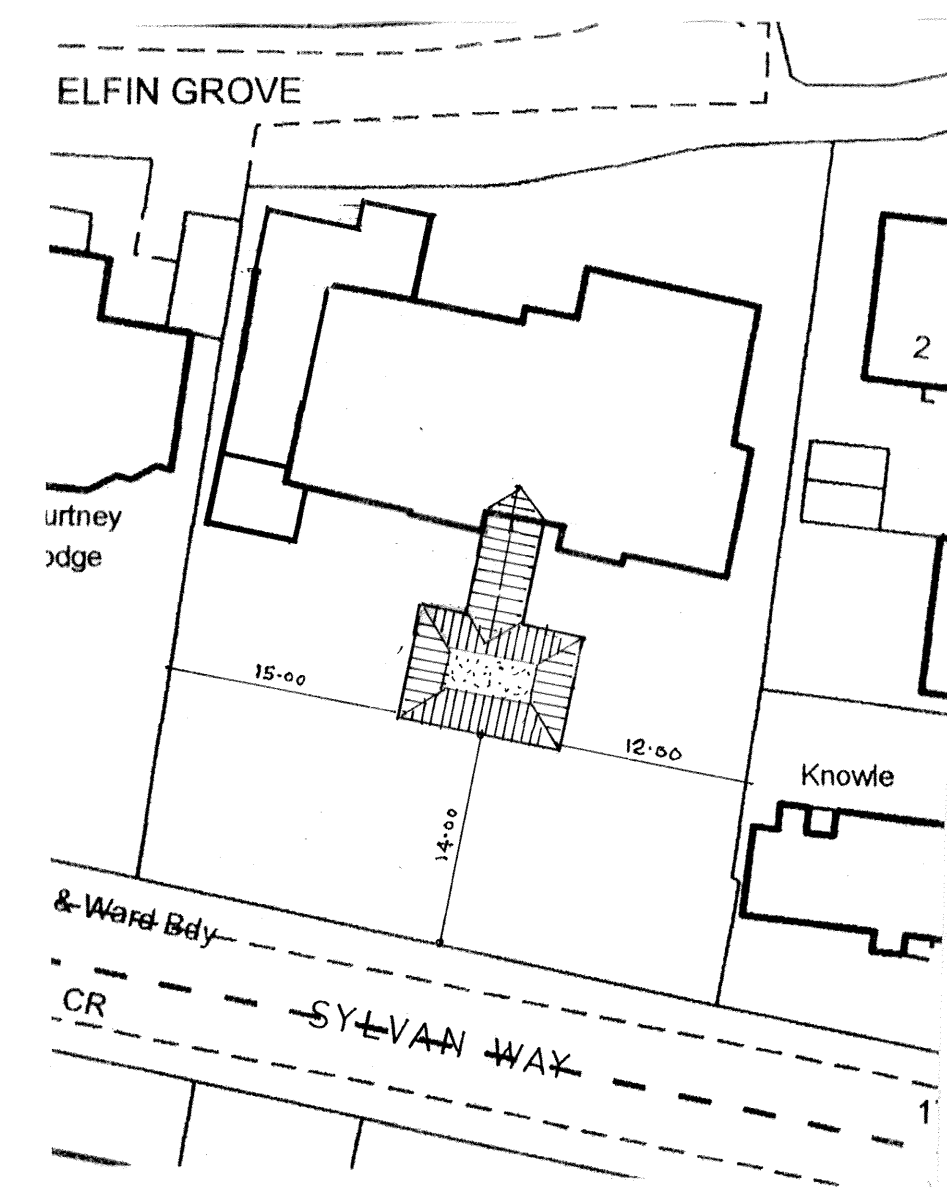

Ordnance Survey
Paper Map Copying
Licence No.
100056538

block plan

1 : 500



location plan

1 : 1250

sheet 1 a of 6

Proposed

PROPOSED 1ST FLOOR EXTENSION AT 'ABBOTS LAWN', SYLVAN WAY ALDWICK FOR MR. & MRS. S. NEWMAN

Bryan Butcher
Rainbow Cottage
Nyetimber Lane
Bognor Regis PO21 3JX
01243 266871
07973 233442
bryan.butcher@btinternet.com
www.bryanbutcher.com