


NOTES:


1. Do not scale this drawing. Use figured dimensions only, except for Planning purposes.
2. All dimensions must be checked on site by the contractor prior to commencement of work.
3. All construction details are indicative and are to be checked and confirmed on site and any divergence's are to be agreed with the Contract Administrator.

ARUN DISTRICT COUNCIL


No.	BR	3/5	06
RECEIVED 13.10.06.			

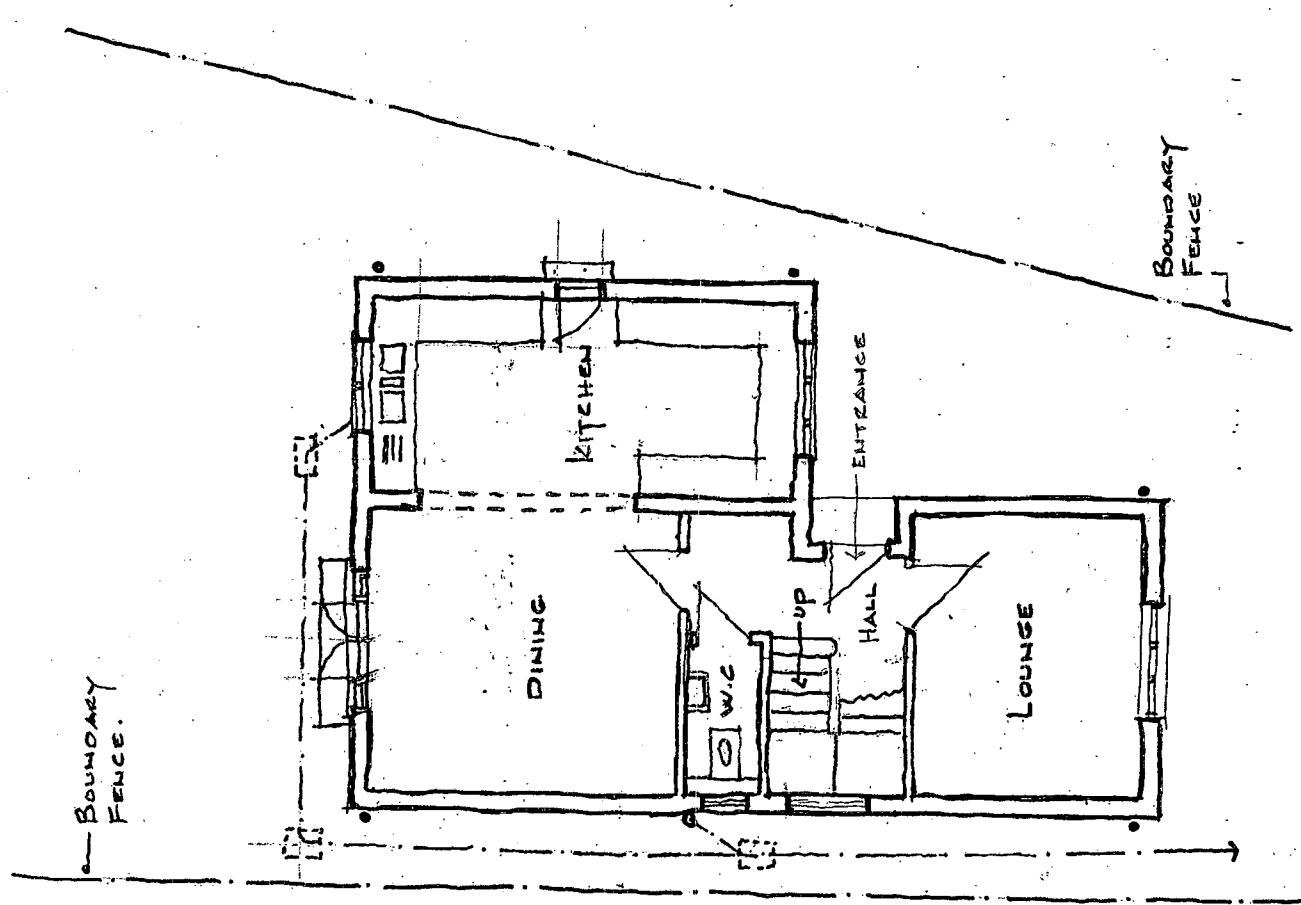

GROUND FLOOR PLAN

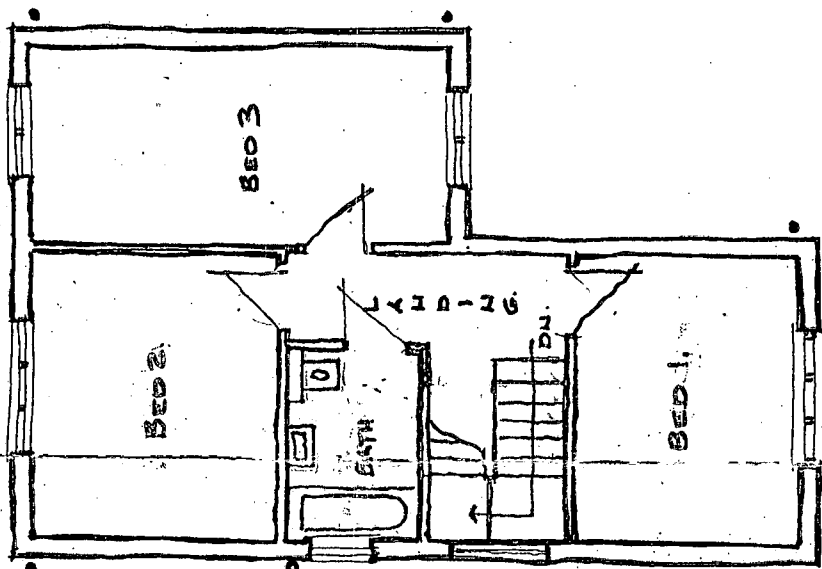

FIRST FLOOR PLAN

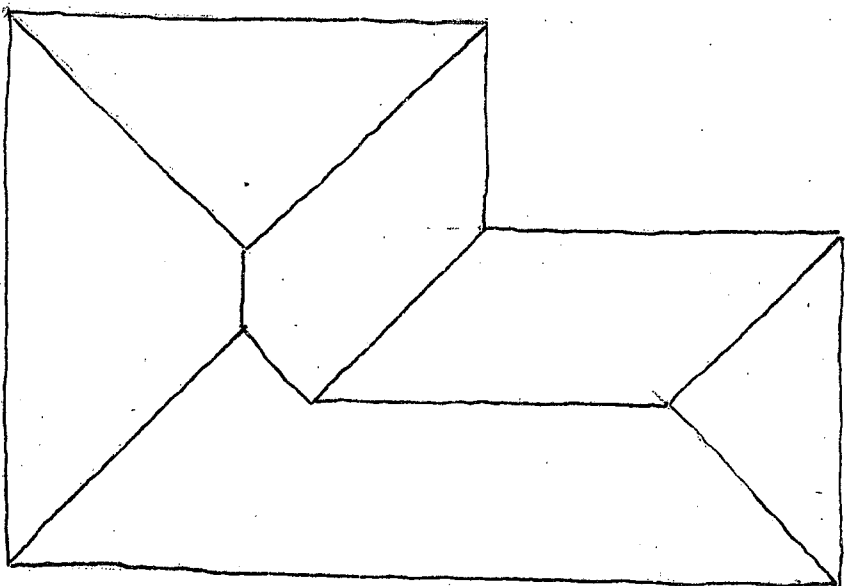

ROOF PLAN.

PROPOSED 3 BEDROOM DETACHED DWELLING ON LAND ADJACENT TO
126 CHICHESTER ROAD, BOGNOR, PO21 5AA.

K.E. HILTON C. Eng M.I Struct.E, F.F.B.
Chartered Structural Engineer
2 ALBERT CHAMBERS Tel: 01243 865500
SUDLEY ROAD Fax: 01243 860489
BOGNOR REGIS Mobile: 07968 333140
WEST SUSSEX
PO21 1EQ E-Mail: k_e_hilton@yahoo.co.uk

Floor Plans			
Scale	1:100	Drawn By	
Date	SEPT. 06	Checked	
Drawing Number		3527/2	