




Proposed 2 2 Bedroom Flats Elevation

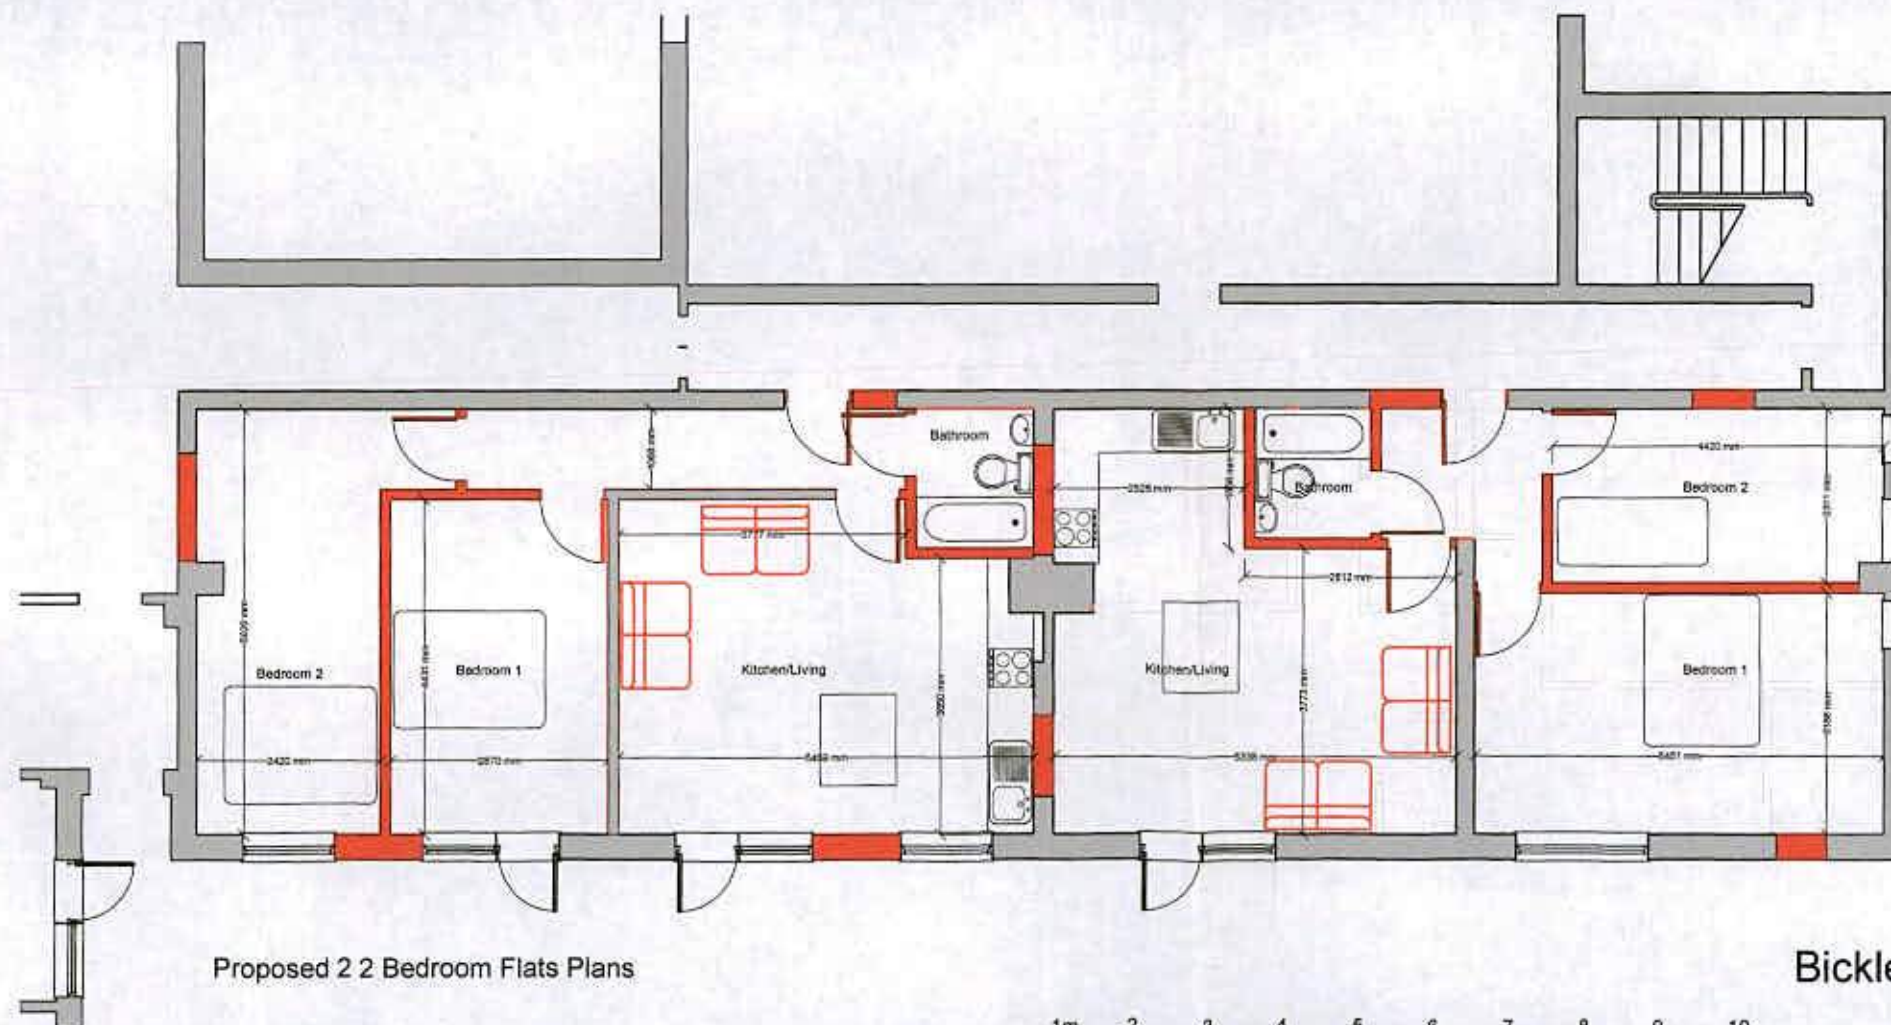

Proposed 2 2 Bedroom Flats Plans



Bickleys Court Richmond Avenue Bognor Regis

Proposed 2 Bedroom Units  
Scale: 1:100