


20ft cabin pellet / boiler store design



Cabin Contents

- 2 x ETA 90 KW Boilers -
- smoke control zone exemption certified
- flue design features smokeless output
- Buffer tanks -
- 2 x 1650L Buffer tanks 1200Ø x H 2370mm
- Expansion vessels -
- 1 x 500L 740mmØ x H 1290mm

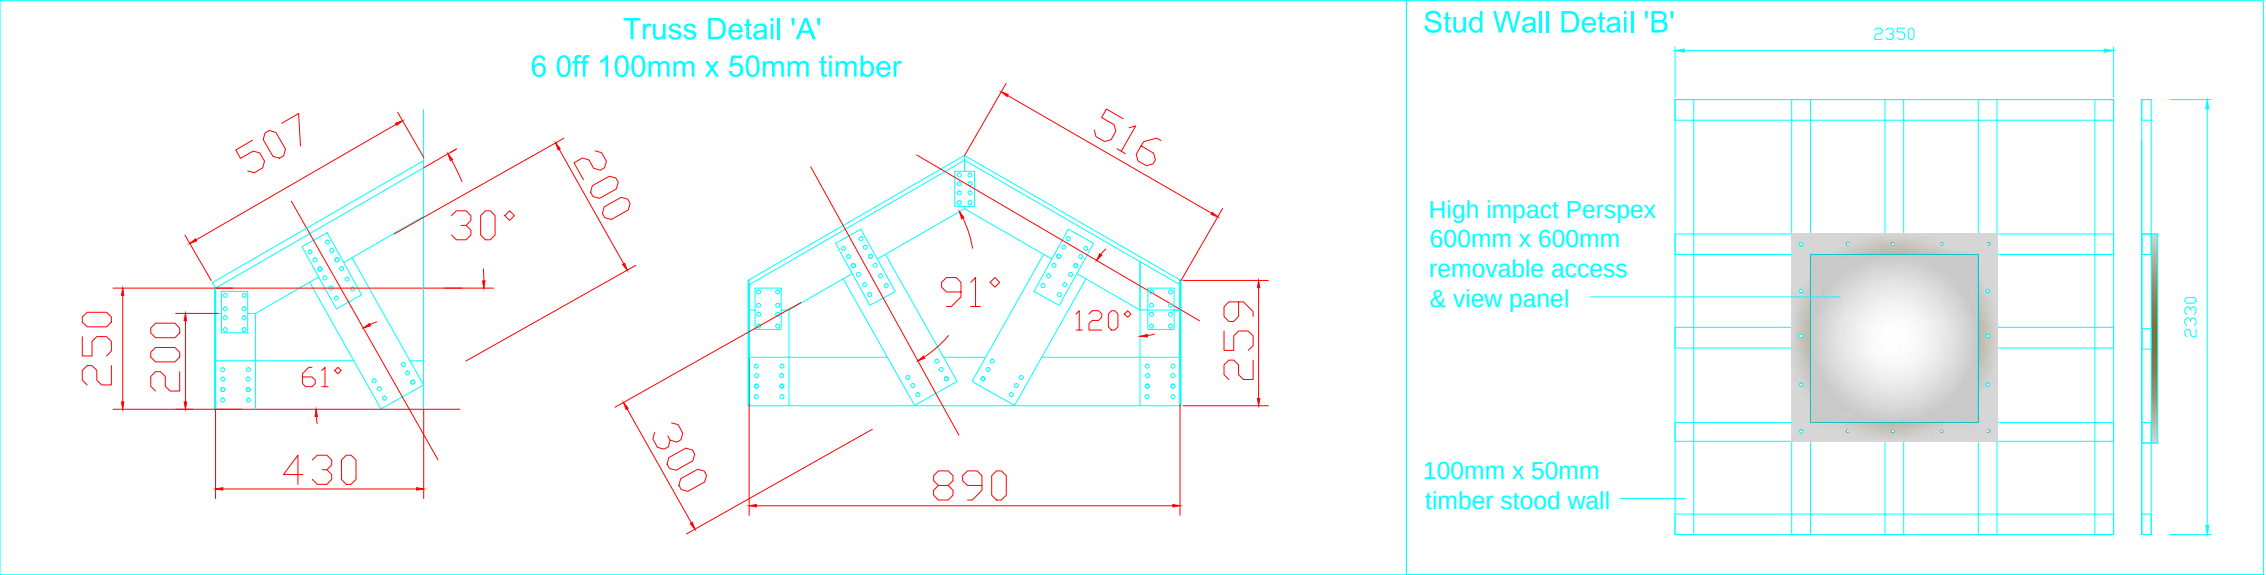