

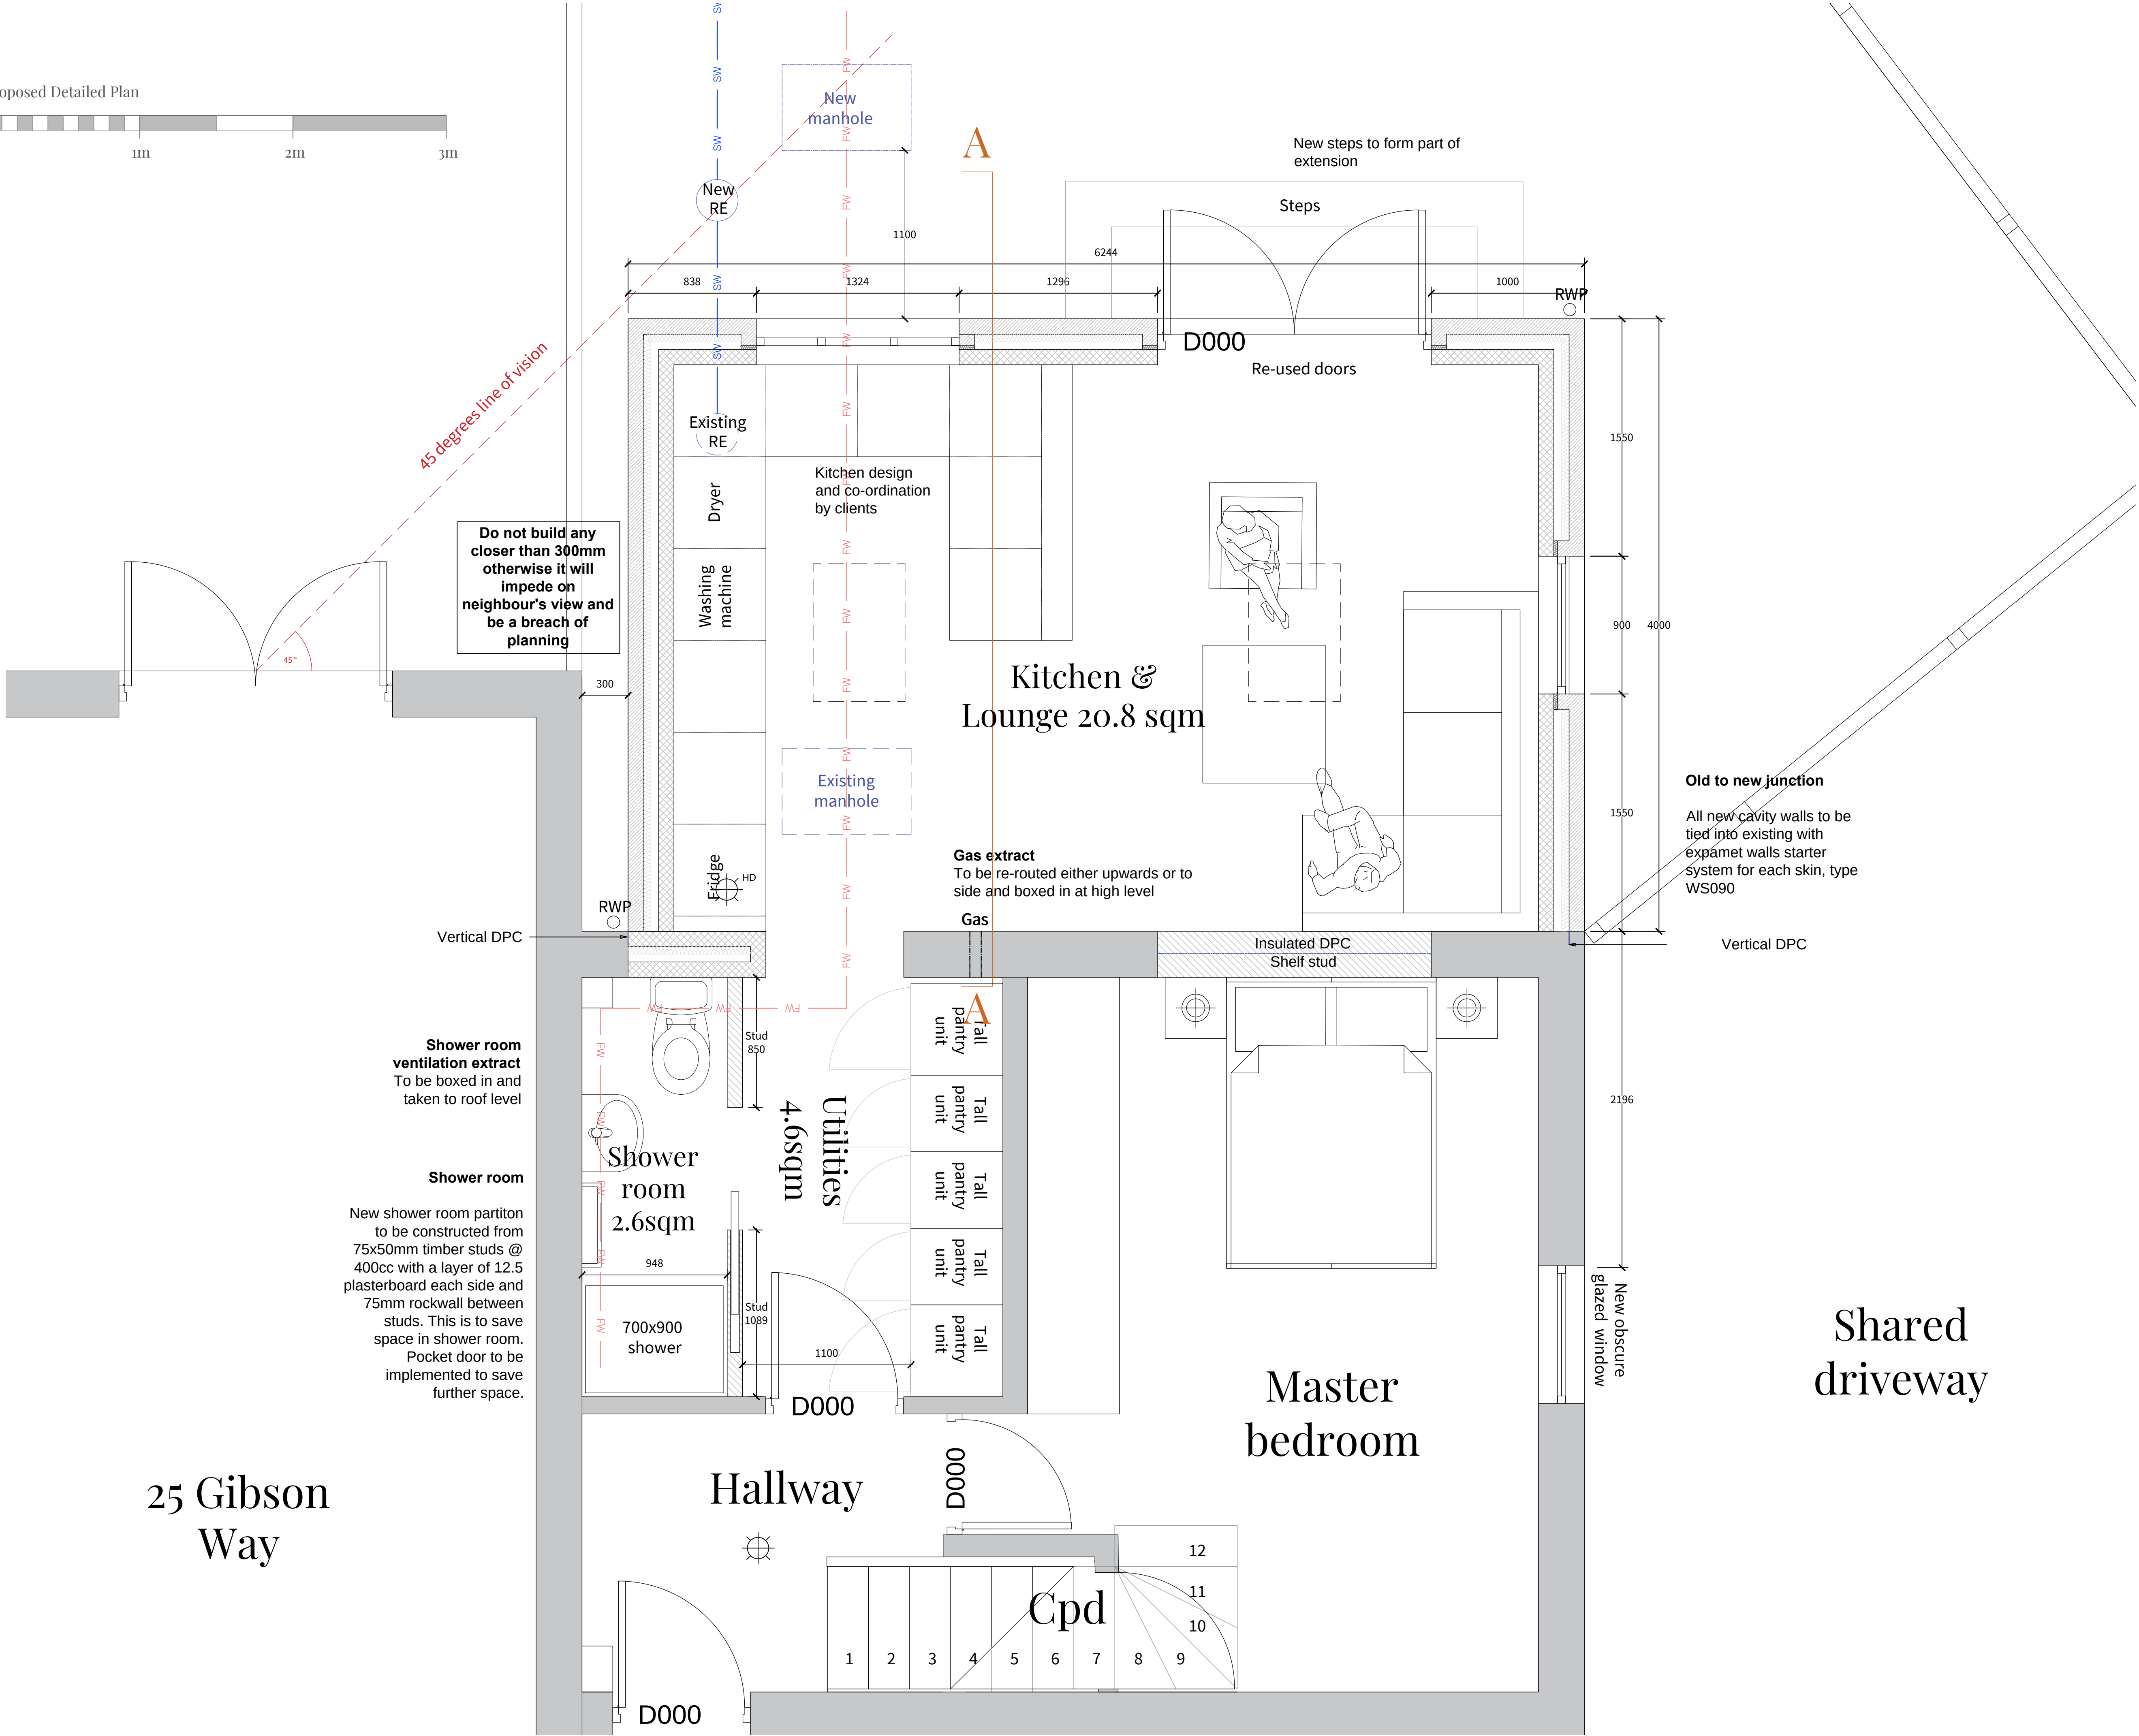


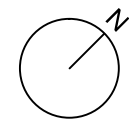

Copyright
This drawing is the copyright of fingerprintstudios and may not be copied, altered or reproduced in any way or passed to a third party without written authority. All dimensions subject to site survey and site verification. Do not scale ©

Revisions

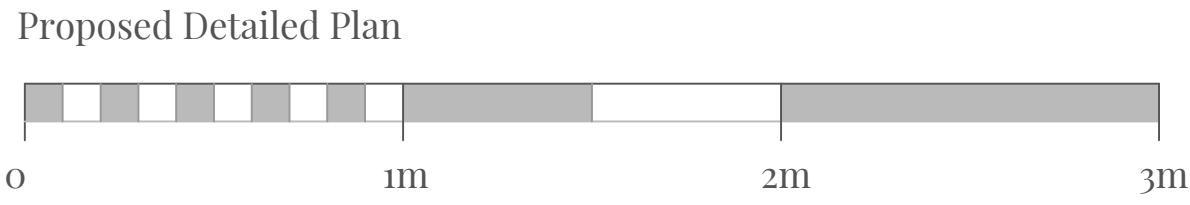

fingerprintstudios

Scale

1.20 @ A1

Date February 22, 2022 Drawn PBB Checked -

Project Title 26 Gibson Way

Drawing Title Proposed

Status Building Control

Job Number 1235

Drawing Number 12 Revision 5

APRIL DISTRICT COUNCIL 08/02/2024