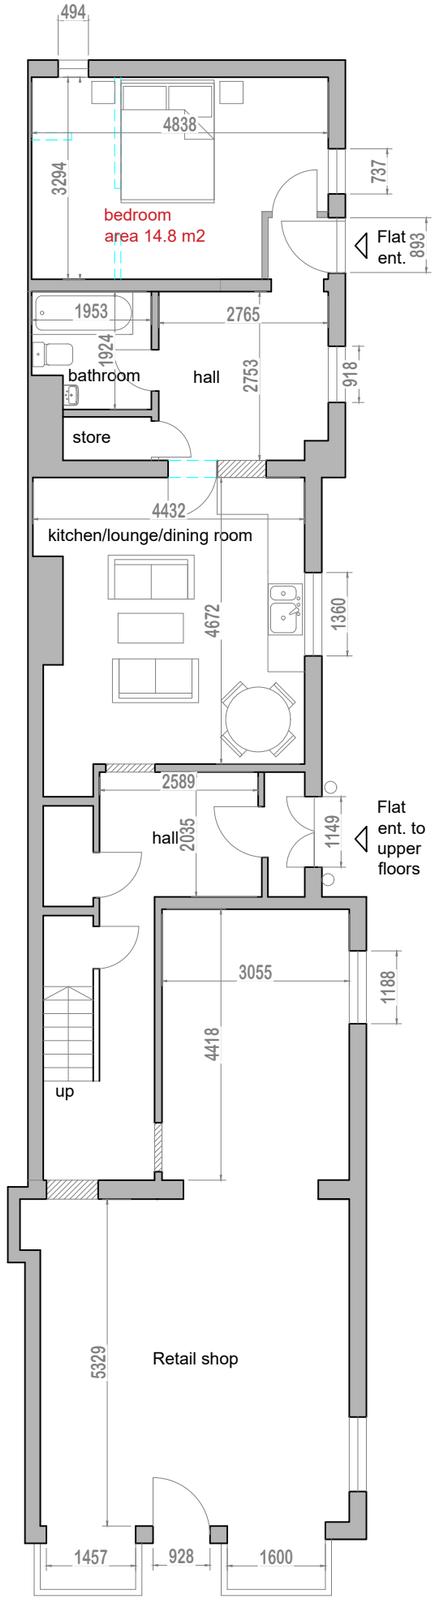

PROPOSED GROUND FLOOR PLAN

floor area of
1 bed 2 person
flat 51.50 m2

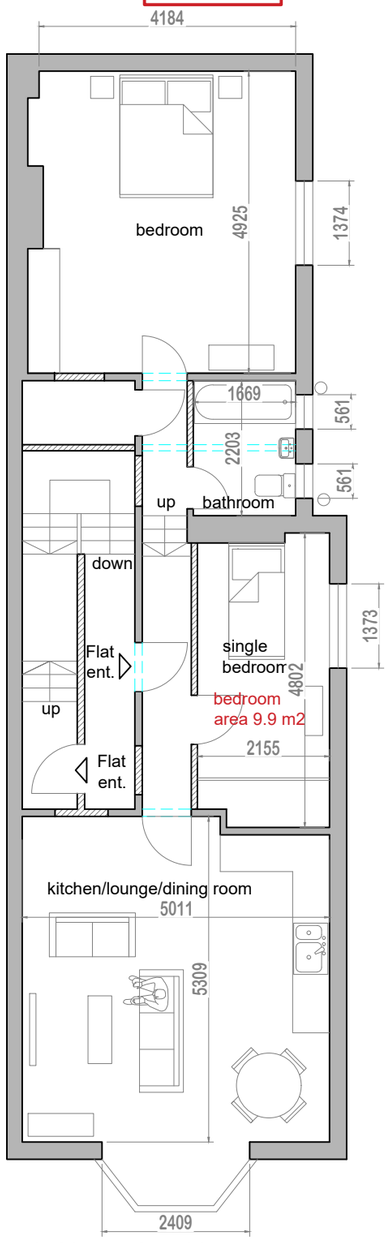

PROPOSED FIRST FLOOR PLAN

floor area of
2 bed 3 person
flat 71.50 m2

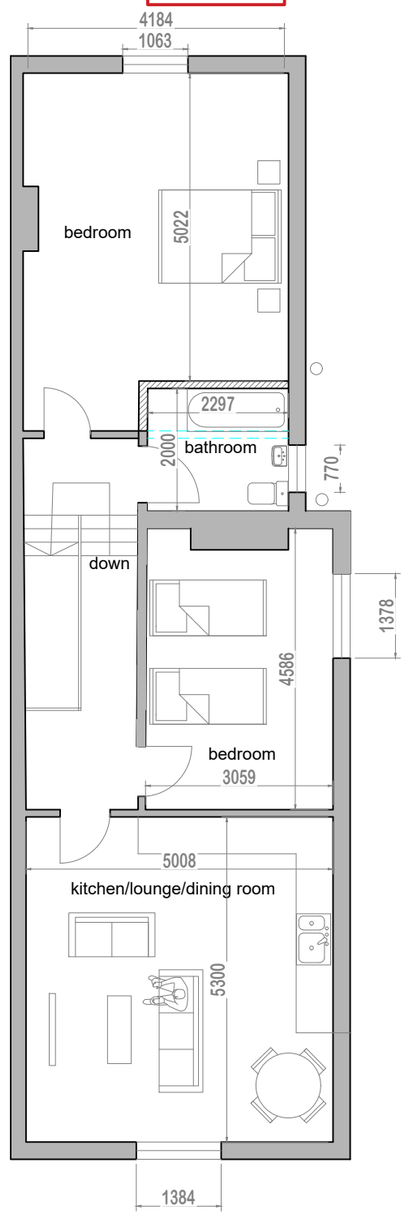

PROPOSED SECOND FLOOR PLAN

floor area of
2 bed 4 person
flat 82.00 m2

0 40m
1:1250

0 15m
1:500

0 6m
1:200

0 3m
1:100

0 1m
1:50

DVD Building Design
Flat E2, Belvedere
152-158 Dyke Road
BN1 5PA
Brighton

07976 410454

Revision
c minor amendments

Client
Isso Investments

Project
Conversion of part ground floor,
First & Second floors to provide
3no self contained flats
5 High Street
Bognor Regis PO21 1RQ

Drawing
Proposed floor plans with dims

Issue Date	CHL drawing ref.
01.12.2025	2025-39-05
Scale 1:100@A3	