



Window head.

Sash frame.

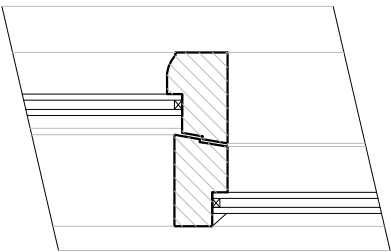



Meeting stiles.

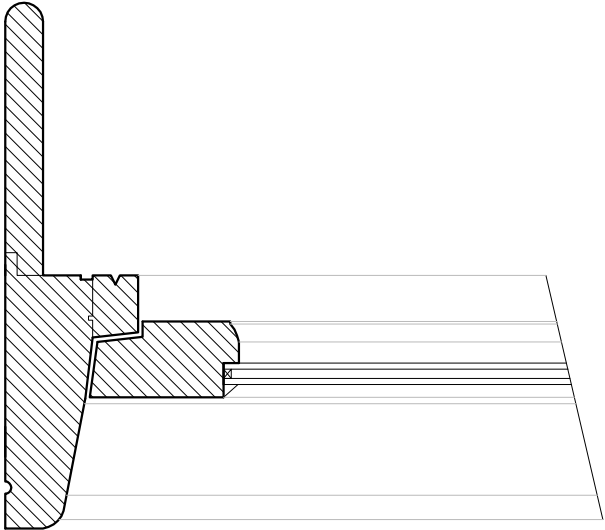

4/6/4 mm 'Slimlite'  
conservation double glazing.

Sash frame.

Window cill.

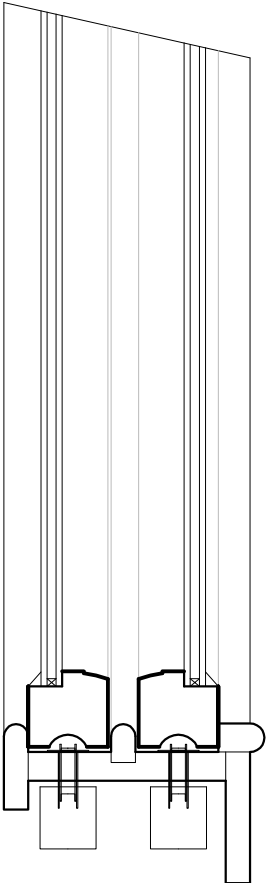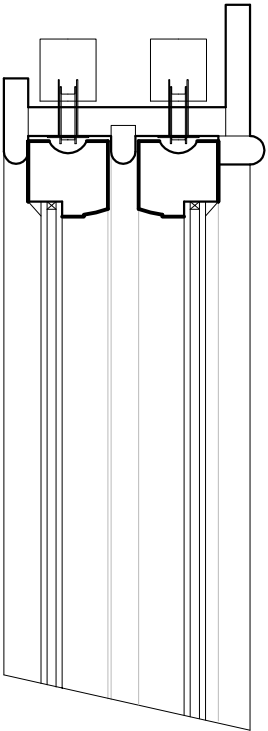

SASH WINDOW DETAIL  
(HORIZONTAL SECTION)

SASH WINDOW DETAIL  
(VERTICAL SECTION)

**SUSSEX BUILDING CONSULTANCY LIMITED**

192 ORCHARD STREET, CHICHESTER,  
WEST SUSSEX.

SCALE - 1/5 REV - DATE - 26/05/2017



LABC  
partner

3 NORTHCOTE ROAD  
BOGNOR REGIS  
PO21 5LZ  
TEL/FAX - (01243) 861379