


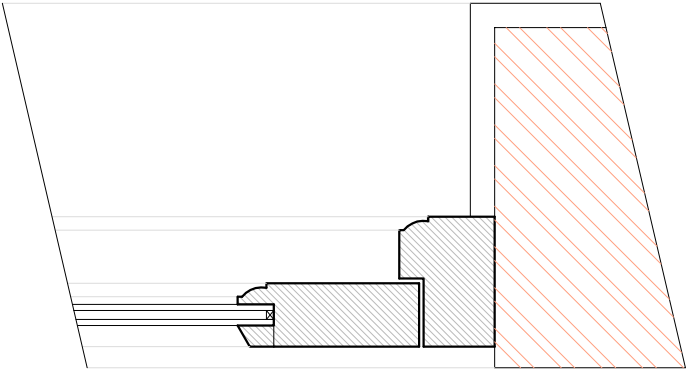


Door frame.


Casement frame.

Softwood bead.

4/6/4 mm double glazing.

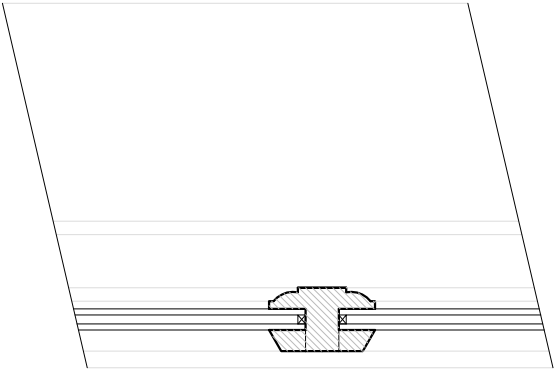

Glazing bar.

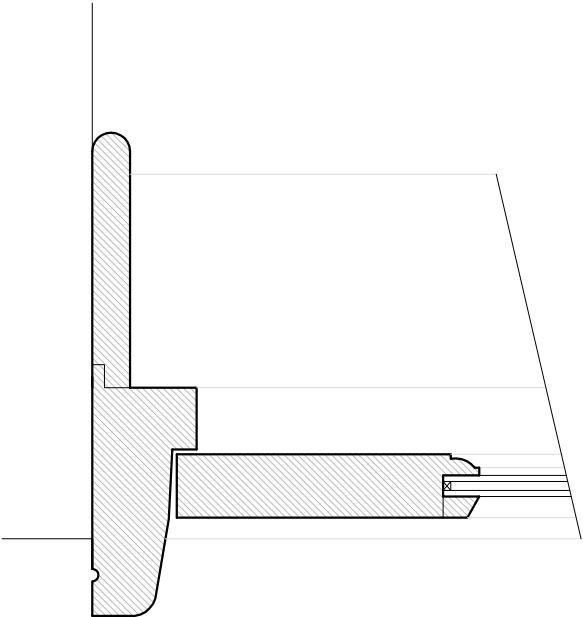


4/6/4 mm double glazing.

Softwood bead.

Casement frame.


Door threshold.

DOOR DETAIL
(VERTICAL SECTION)

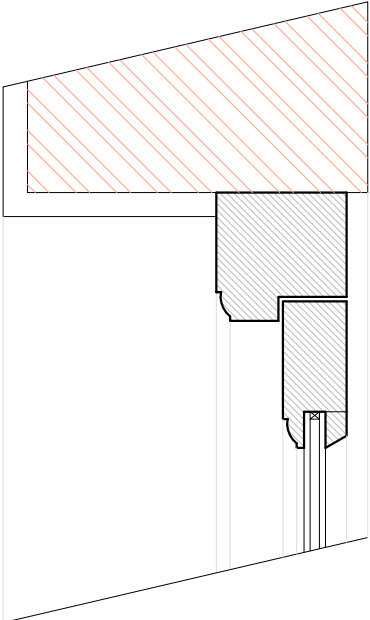


Side light frame.

Jamb.

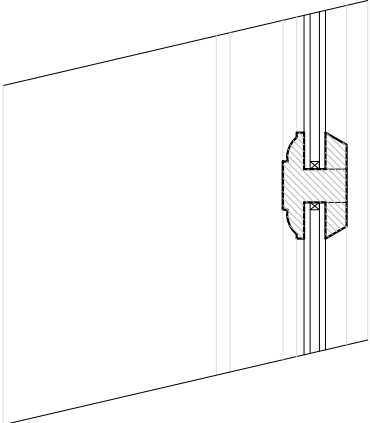

Glazing bar.

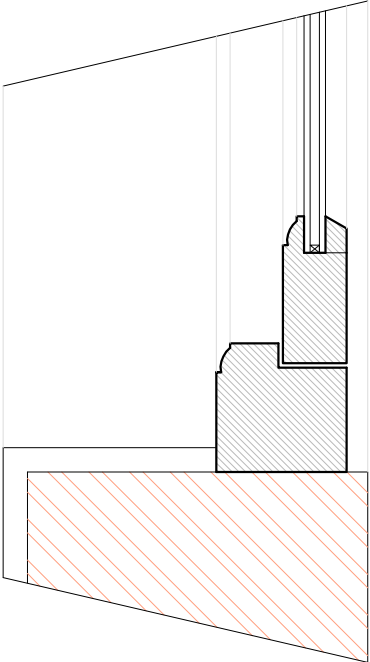

Jamb.

Side light frame.

DOOR DETAIL
(HORIZONTAL SECTION)

SUSSEX BUILDING CONSULTANCY LIMITED

9B WATERLOO SQUARE, BOGNOR REGIS,
WEST SUSSEX.

SCALE - 1/5 REV - DATE - 26/11/2018



LABC
partner

3 NORTHCOTE ROAD
BOGNOR REGIS
PO21 5LZ
TEL/FAX - (01243) 861379