



Window head.

Sash frame.

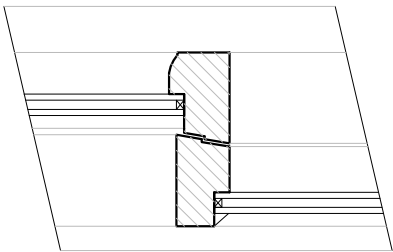



Meeting stiles.

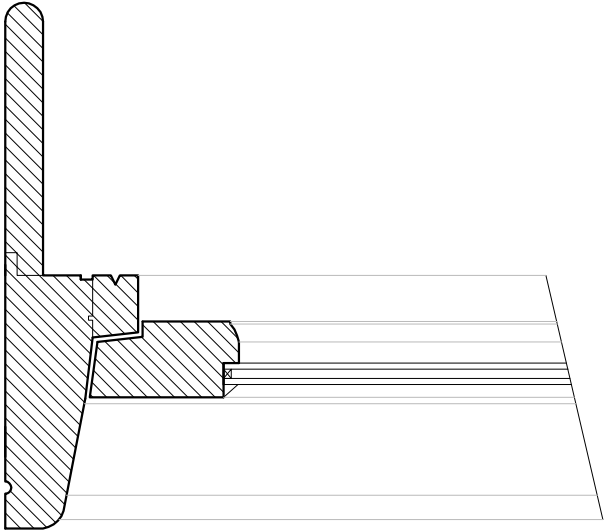

4/6/4 mm 'Slimlite'
conservation double glazing.

Sash frame.

Window cill.

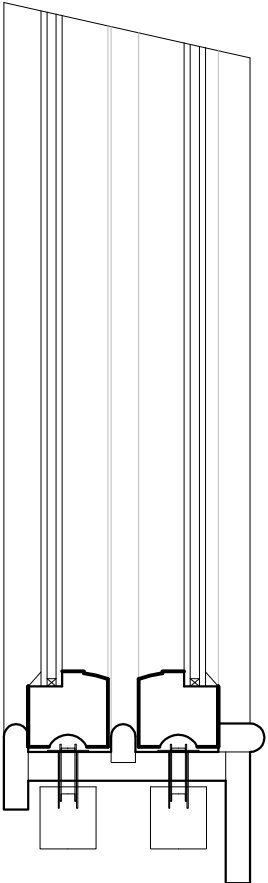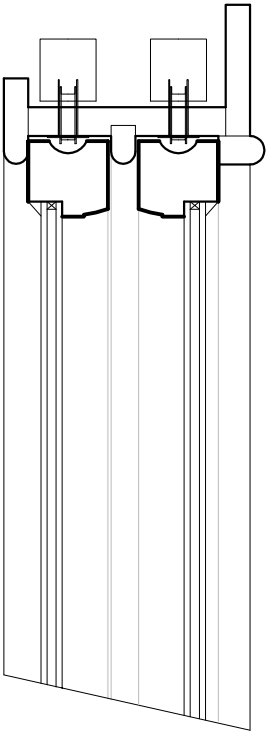

SASH WINDOW DETAIL
(HORIZONTAL SECTION)

SASH WINDOW DETAIL
(VERTICAL SECTION)

SUSSEX BUILDING CONSULTANCY LIMITED

192 ORCHARD STREET, CHICHESTER,
WEST SUSSEX.

SCALE - 1/5 REV - DATE - 26/05/2017



LABC
partner

3 NORTHCOTE ROAD
BOGNOR REGIS
PO21 5LZ
TEL/FAX - (01243) 861379