



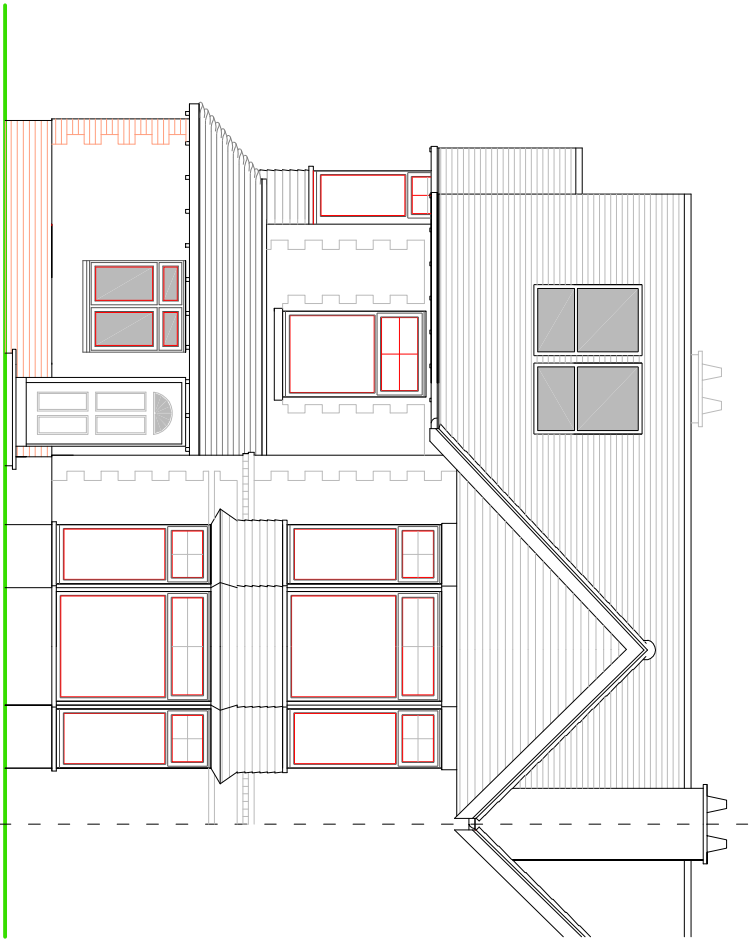

FRONT ELEVATION

NOTES


- ROOF - Plain clay tiles to pitched roof.
- WALLS - Mixture of painted render and face brickwork with plain tile hanging to bay windows and front gable wall.
- WINDOWS/DOORS - White framed PVC double glazed units.

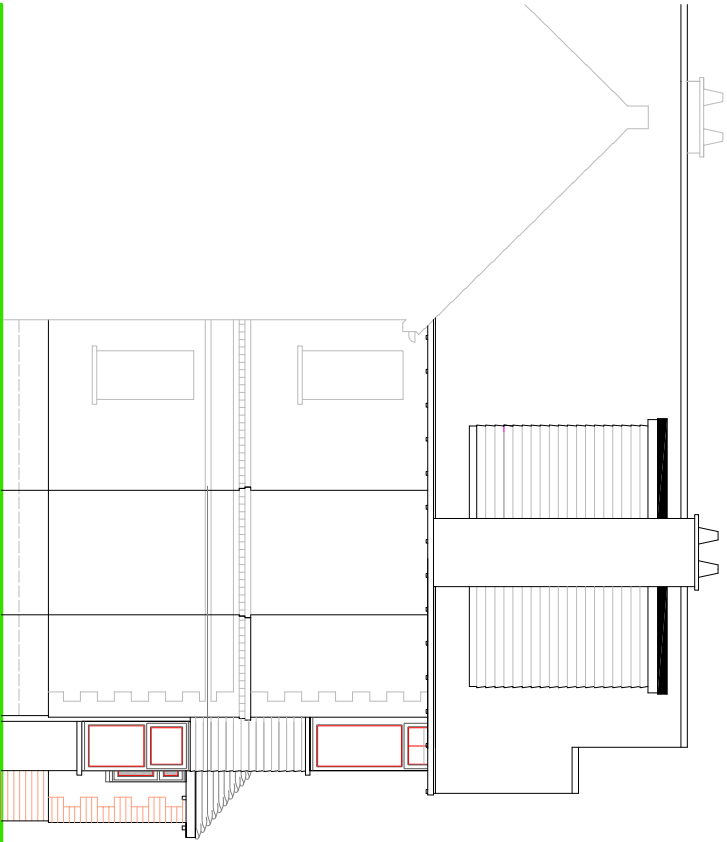


REAR ELEVATION

NOTE

The works for the ground floor extension do not form part of this application, this is to be the subject of a separate Householder planning application.

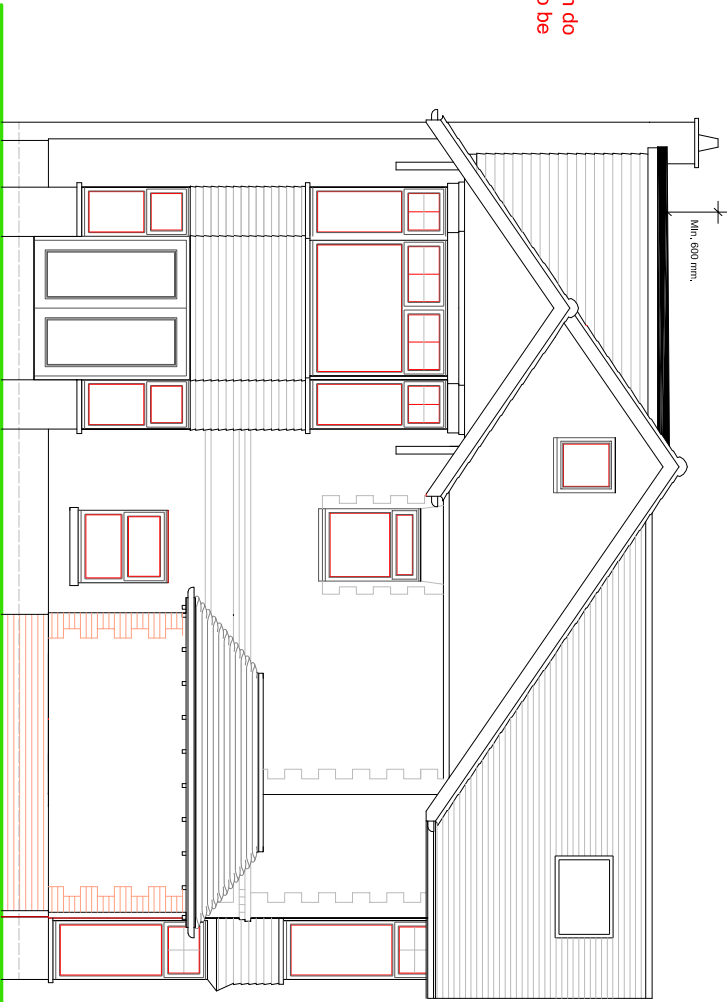

SIDE ELEVATION

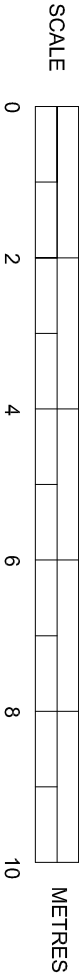

PROPOSED ELEVATIONS

SUSSEX BUILDING CONSULTANCY LIMITED

BREEZE, BELMONT STREET,
BOGNOR REGIS, WEST SUSSEX.

SCALE - 1/100 REV - B DATE - 08/11/2019

LABC

partner

3 NORTHGATE ROAD
POWELL MEADS
POWELL MEADS
TEL - (01243) 863779