


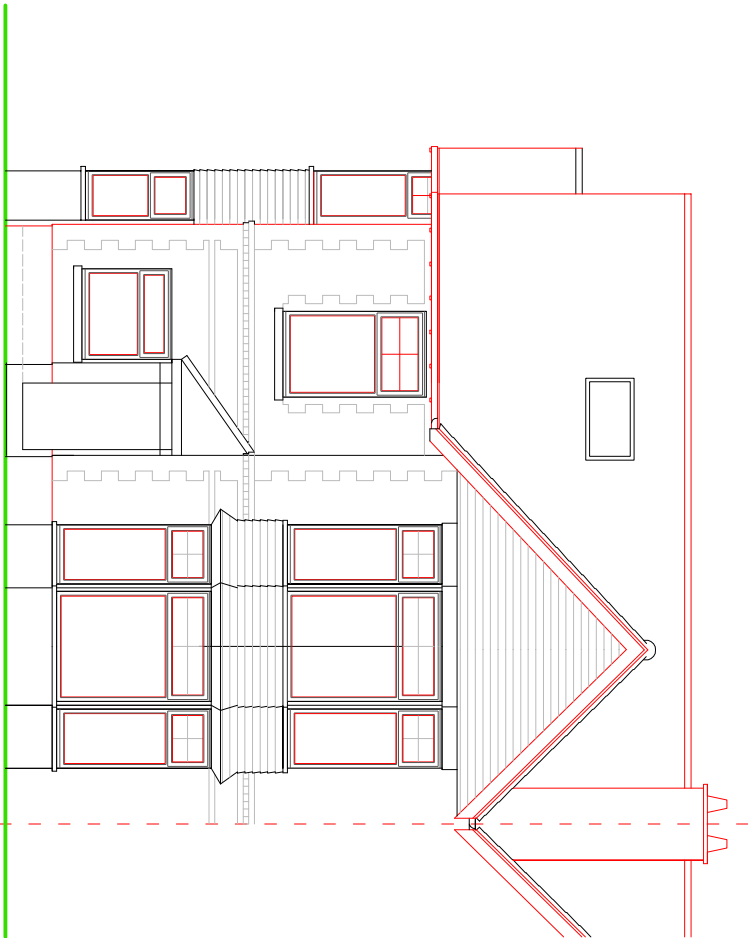


FRONT ELEVATION

NOTES


ROOF - Plain clay tiles to pitched roof.

WALLS - Mixture of painted render and face brickwork with plain tile hanging to bay windows and front gable wall.


WINDOWS/DOORS - White framed PVC double glazed units.

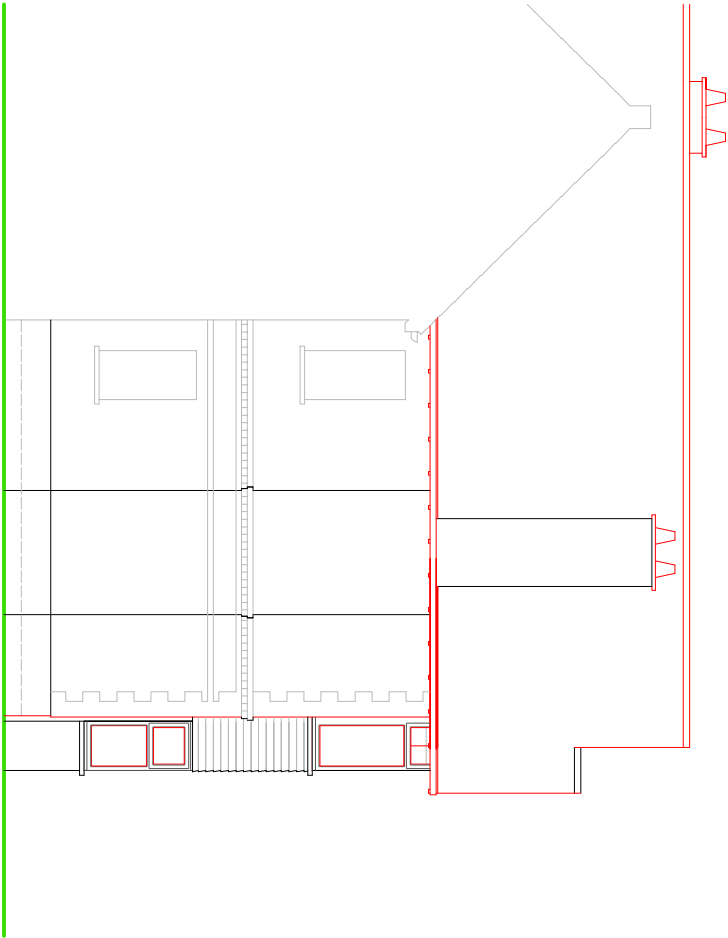

REAR ELEVATION

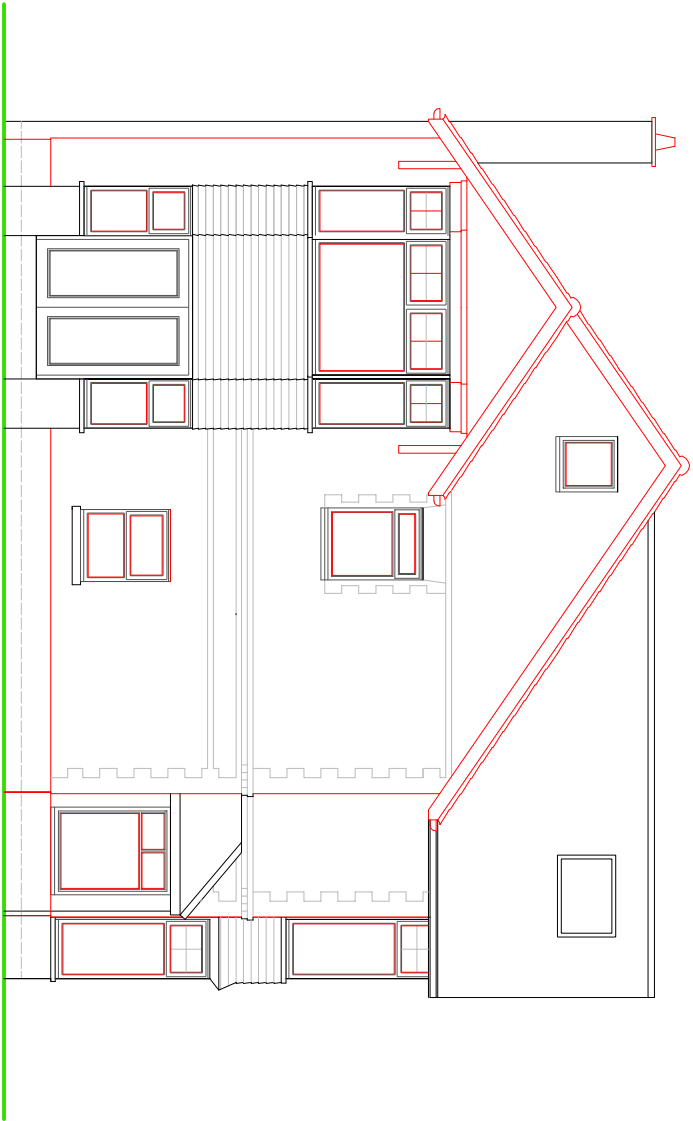

SIDE ELEVATION

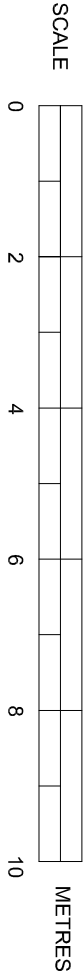

EXISTING ELEVATIONS

SUSSEX BUILDING CONSULTANCY LIMITED

BREEZE, BELMONT STREET,
BOGNOR REGIS, WEST SUSSEX.

SCALE - 1/100 REV - DATE - 24/07/2019

Partner

LABC

3 NORTHCOTE ROAD
PO21 5Z
TEL - (01243) 861378