

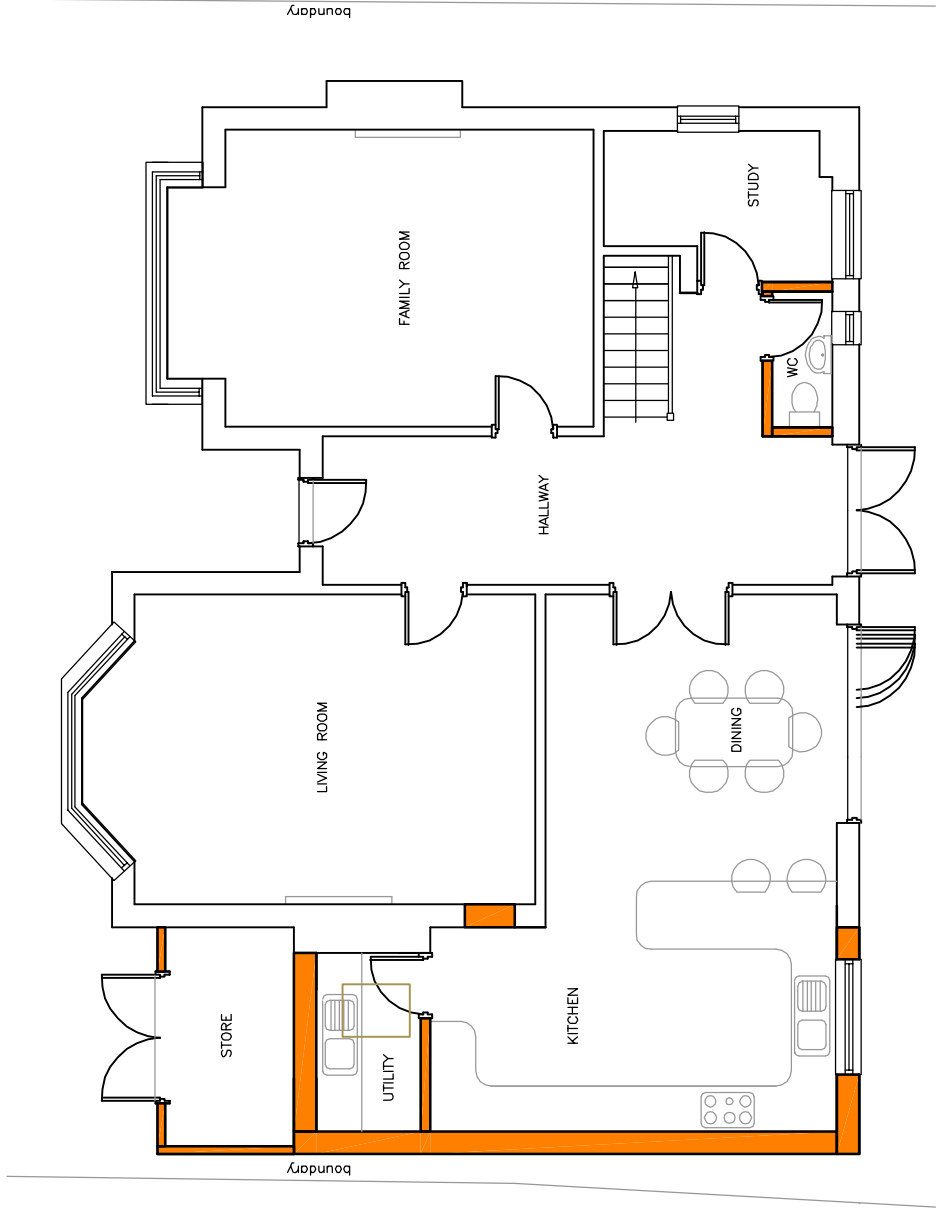


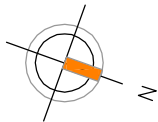

PROPOSED GROUND FLOOR PLAN 1:100

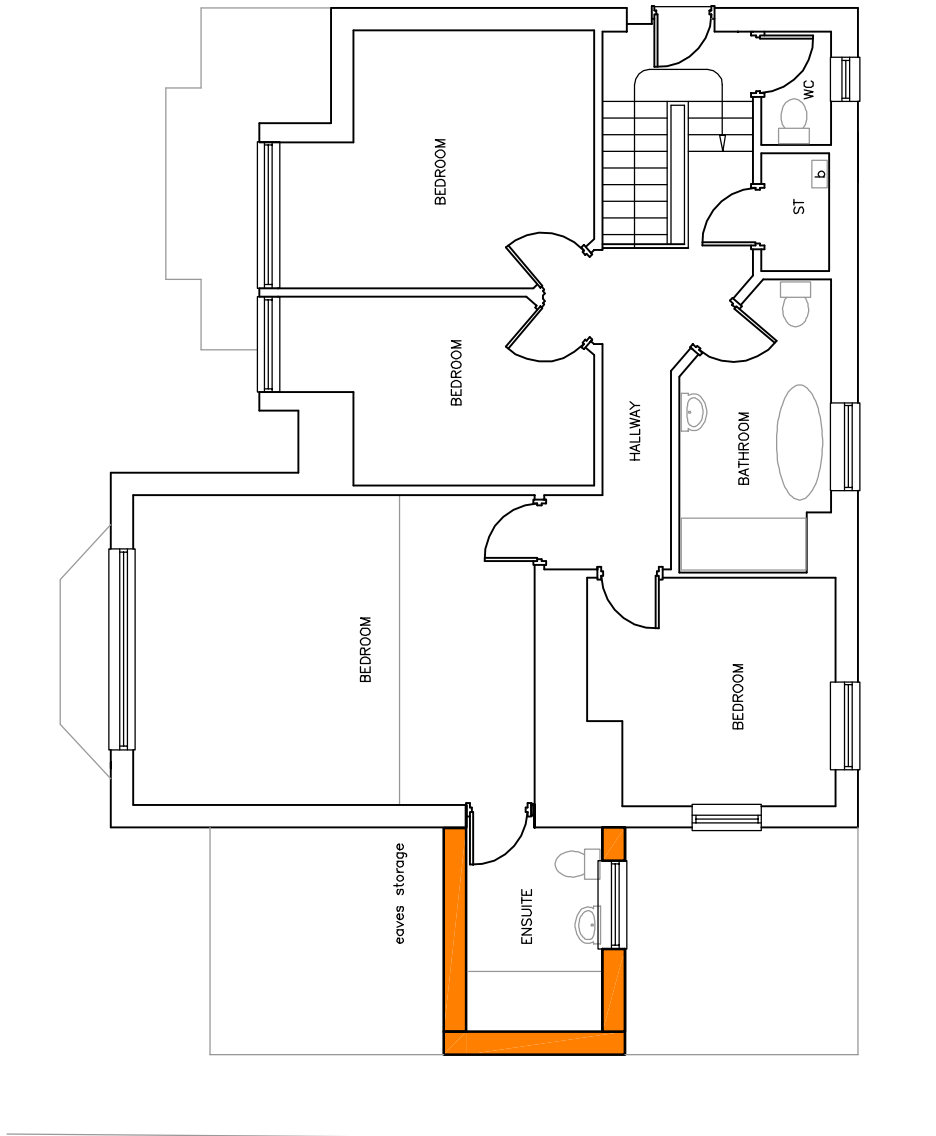

PROPOSED FIRST FLOOR PLAN 1:100

Amdesign

ARCHITECTURE DESIGN DEVELOPMENT

eeza Aldis-Hobbs

ARB RIBA SPAB

Job: 07756 329400

E-mail: leeza@amdesignltd.co.uk

PROJECT

4 PARKLANDS AVENUE

BOGNOR REGIS

WEST SUSSEX

PO21 2BA

PROJECT STAGE

PI ANNING

DRAWING

PROPOSED PLANS

DRAWING No

274/05

SCALE

1:100

DATE

SEPT 2018

REVISION

DRAWN

CHECKED

LA

LETTER	REVISION	DATE
This scheme is subject to town planning and all other necessary consents. All dimensions and levels to be checked on site. This drawing is to be read in conjunction with other relevant drawings and documents. Report all discrepancies to the Architect before work commences.		