


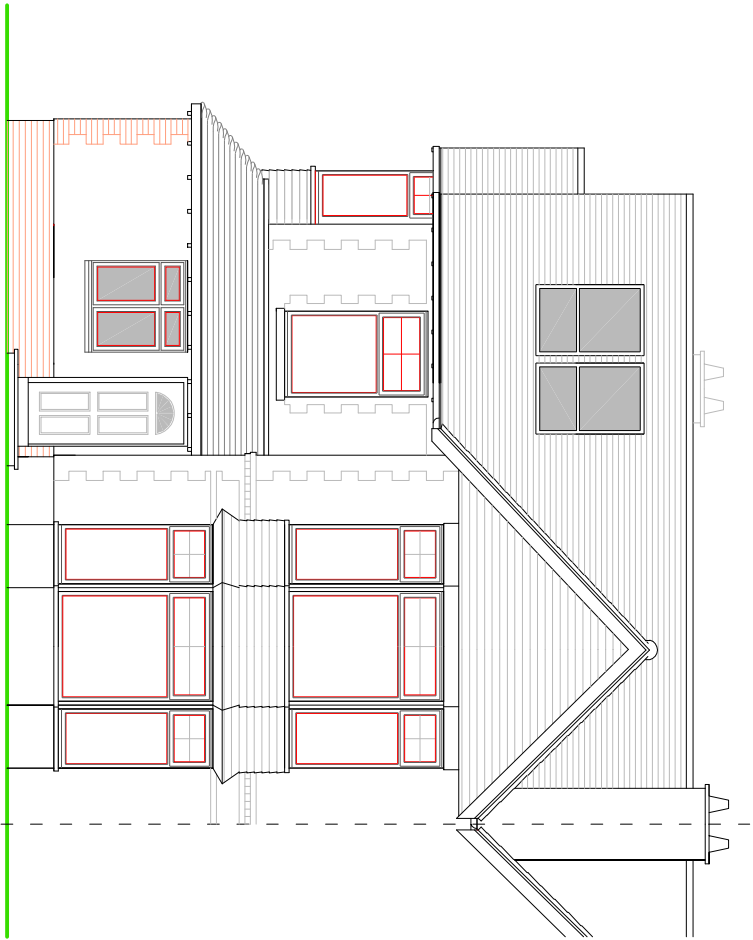


FRONT ELEVATION

NOTES

ROOF - Plain clay tiles to pitched roof, GRP covering to the flat roof section behind.

WALLS - Mixture of painted render and face brickwork.


WINDOWS/DOORS - White framed PVC double glazed units.

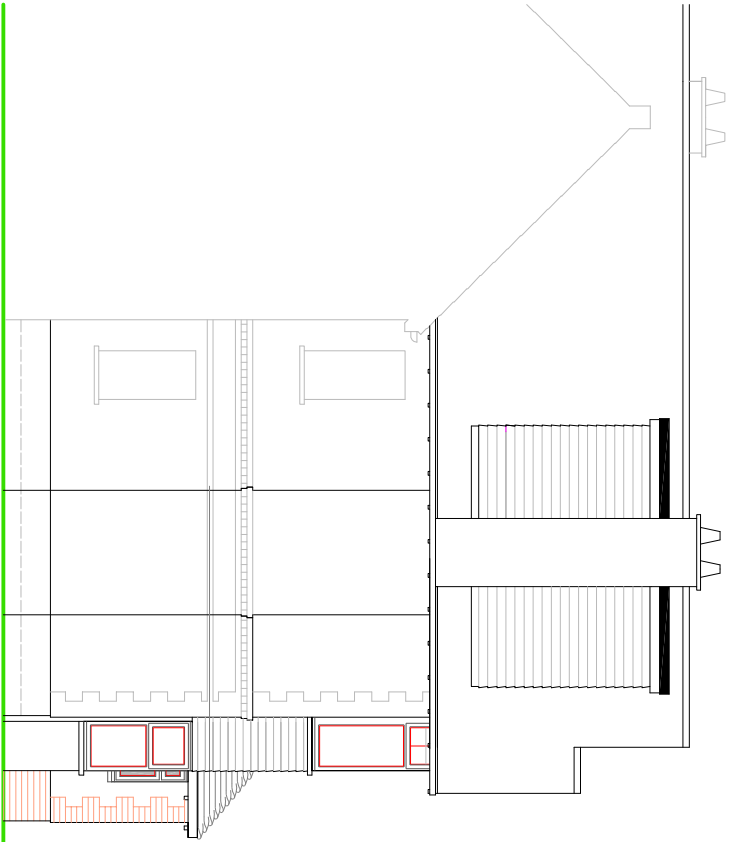


REAR ELEVATION

NOTE

Works to the roof do not form part of this application, this is to be the subject of a separate application for Certificate of Lawful Proposal (CLP).

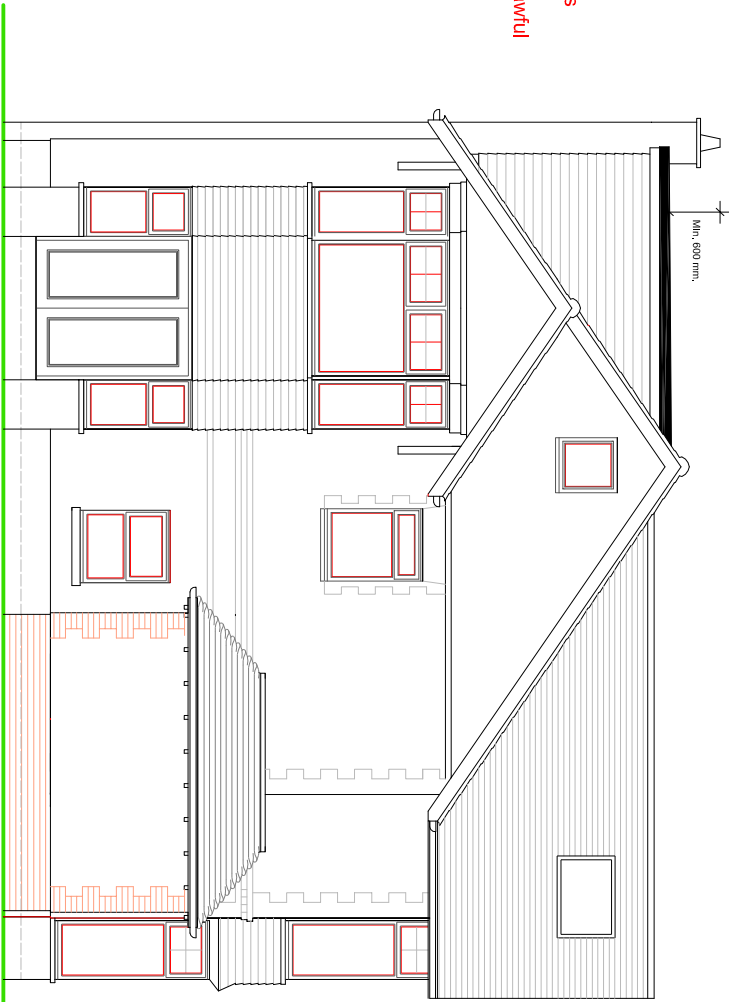

SIDE ELEVATION

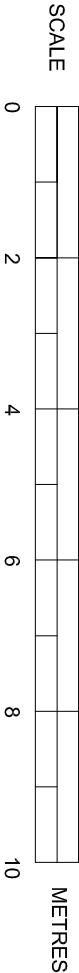

PROPOSED ELEVATIONS

SUSSEX BUILDING CONSULTANCY LIMITED

BREEZE, BELMONT STREET,
BOGNOR REGIS, WEST SUSSEX.

SCALE - 1/100 REV - B DATE - 08/11/2019



partner
LABC
3 NORTHOTE ROAD
POWELL MEADS
POWELL
TEL - (01243) 863779