



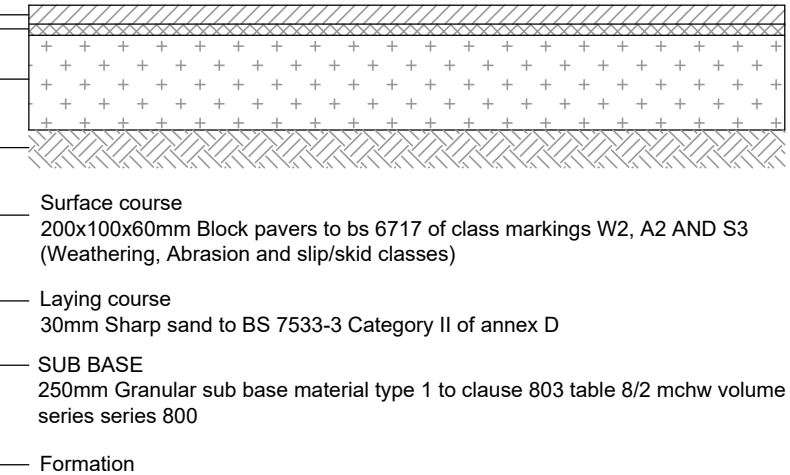


Block paved driveway construction

To be read in accordance with NHBC standards chapter 10.2

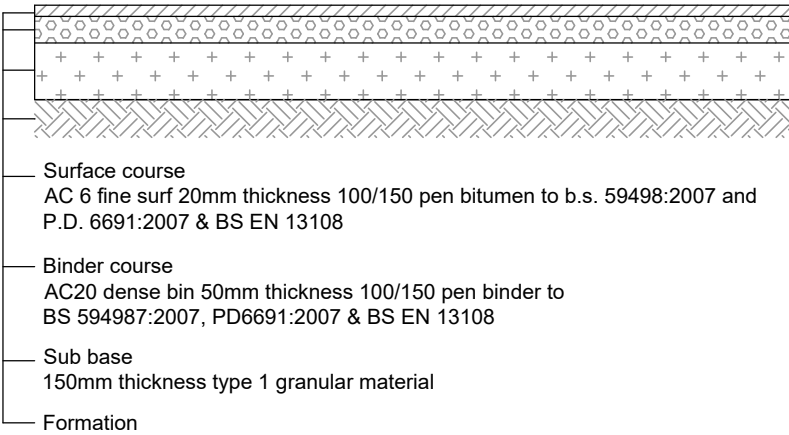


Flexible footway construction

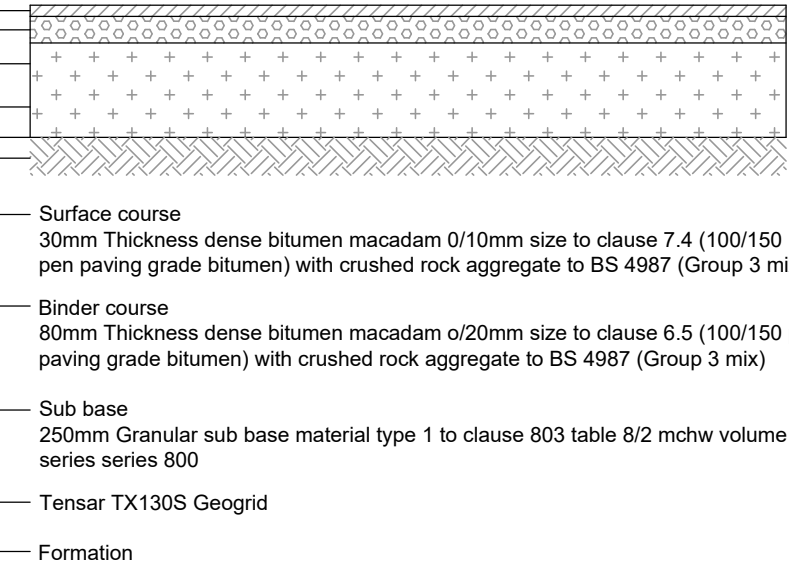

Flexible private carriageway construction


To be read in accordance with NHBC standards chapter 10.2

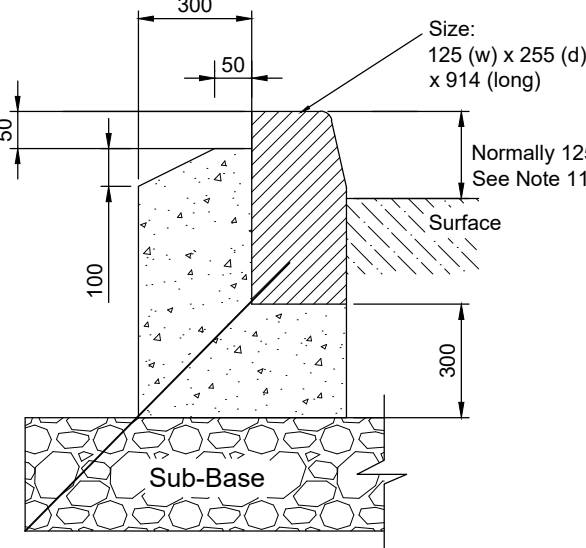

Full height kerb Type HB2


(1:10)

Where upstand of BN kerb is 0mm (flush), kerbs are to be inverted.

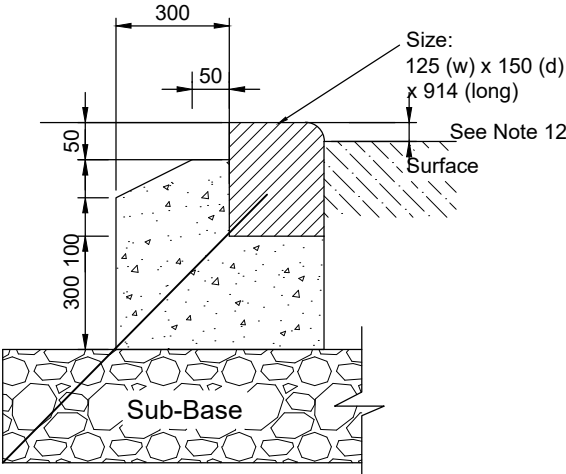


Drop kerb Type BN

(1:10)

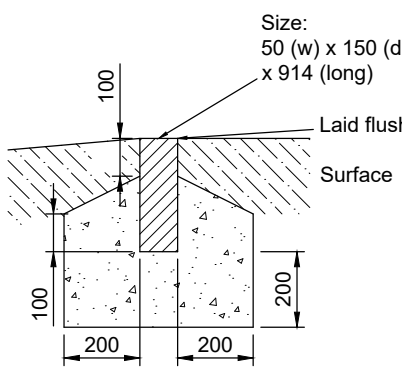


Edging Type EF flat top


(1:10)

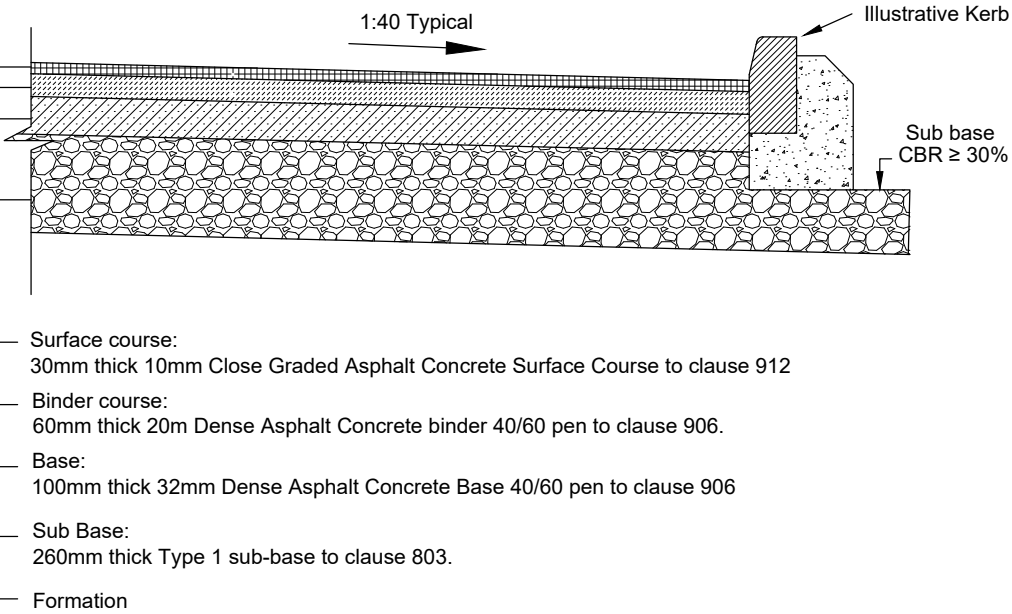

Flexible adopted carriageway construction

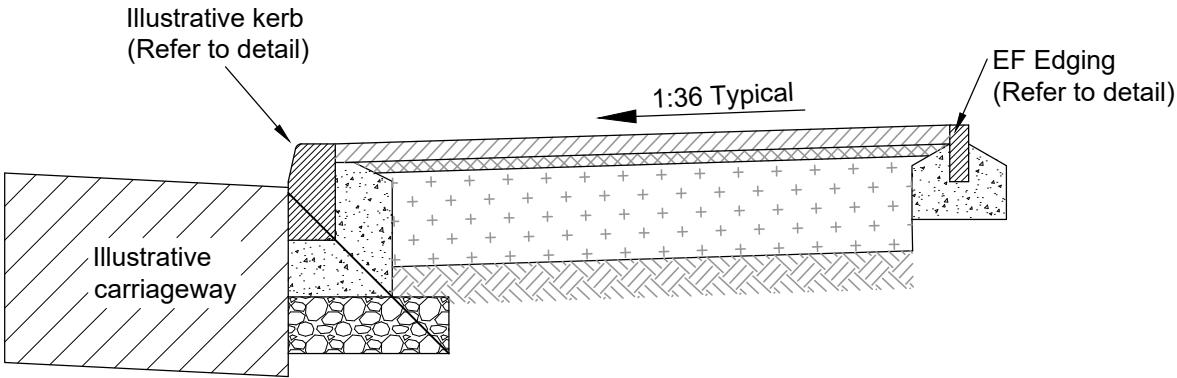

Flexible adopted footway construction (Adjacent Carriageway)

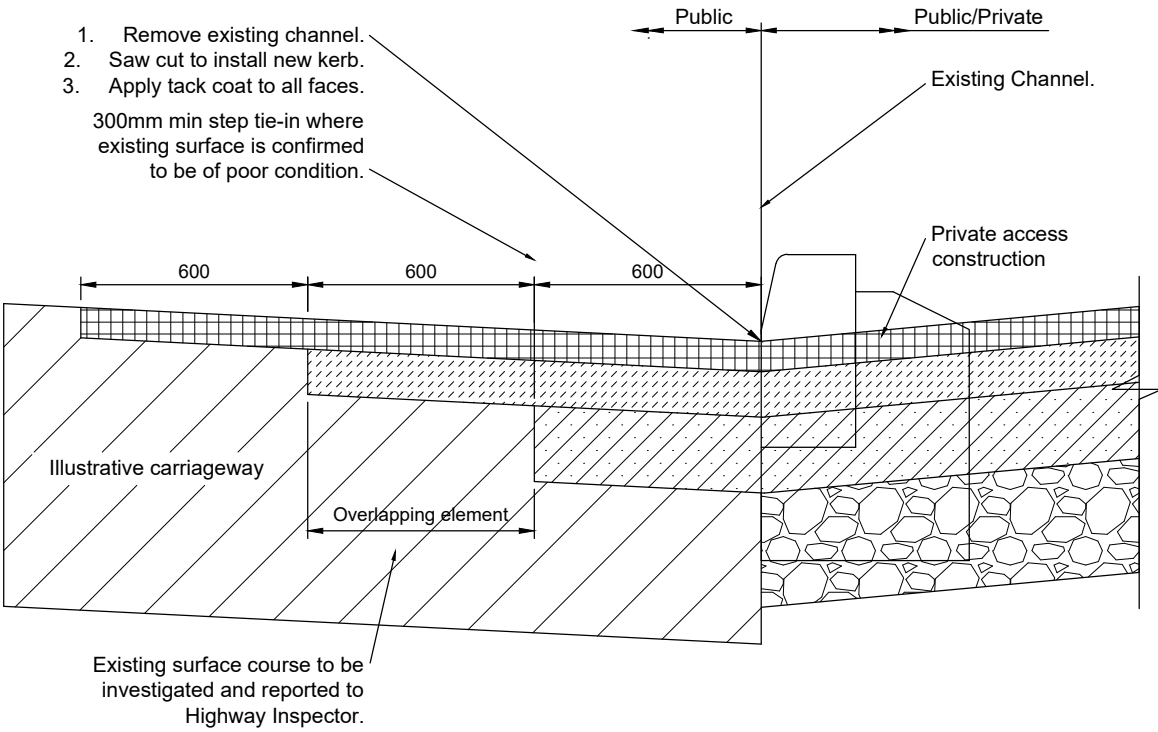

Carriageway Tie-in Option

PRELIMINARY

06.11.19		PRELIMINARY ISSUE		LH	CS	CS
REV	DATE	DESCRIPTION			BY	CHK/APP
 Consulting Civil Engineers						
CLIENT		MR JASON WELLER				
ARCHITECT		ADM ARCHITECTS				
JOB TITLE		283-285a CHICHESTER ROAD BOGNOR REGIS				
DRAWING TITLE		CONSTRUCTION DETAILS SHEET 2 OF 2				
DRAWN		ENGINEER		CHECKED	APPROVED	
CS		C. SLADE				
DATE		NOV 2019		SCALE @ A1	1:20	
JOB No.		STATUS		DRAWING No.		REV.
C1113		P		301		P-