


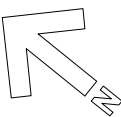

FOR PLANNING PURPOSES



1. NOTES
- 1.1. All dimensions must be checked on site with only figured dimensions worked from. Any discrepancies must be reported to the Architect or Engineer immediately. This drawing is copyright.
- 1.2. This drawing is prepared to scale although the limitations of the printing process mean only figured dimensions should be used.

2. EXISTING PARKING

STANDARD BAYS	489
DISABLED	28
PARENT & CHILD	27
TOTAL	544

3. AREA

3.1. SITE AREA - 3.3 Hectares

EXISTING DOTCOM VAN PARKING

LOCATION OF HOME SHOPPING (DOTCOM) REFER DRAWING 02

LOCATION OF EXISTING DOTCOM YARD

LOCATION OF EXISTING UNDERGROUND FLOOD STORAGE TANK

Revision:

Description:

PROPOSED DOTCOM ALTERATIONS
AT TESCO STORE No. 2102,
SHRIPNEY ROAD, BOGNOR REGIS
WEST SUSSEX, PO22 9ND.

EXISTING SITE PLAN

Client:



bmd ARCHITECTS
CHARTERED ARCHITECTS
5 MAIDSTONE BUILDINGS MEWS
72-76 BOROUGH HIGH STREET
LONDON SE1 1GN
Tel: 020 7357 6885 Fax: 020 7357 6887 E-Mail: mail@bmdarchitects.co.uk

Drawing Number: Rev.:

2130/P/02 -

Scale: 1:500@A1	Date: DECEMBER 2014	Drawn By: PB
CAD file name: M:\2130\2130-P\2130P02	Checked By: DNF	