



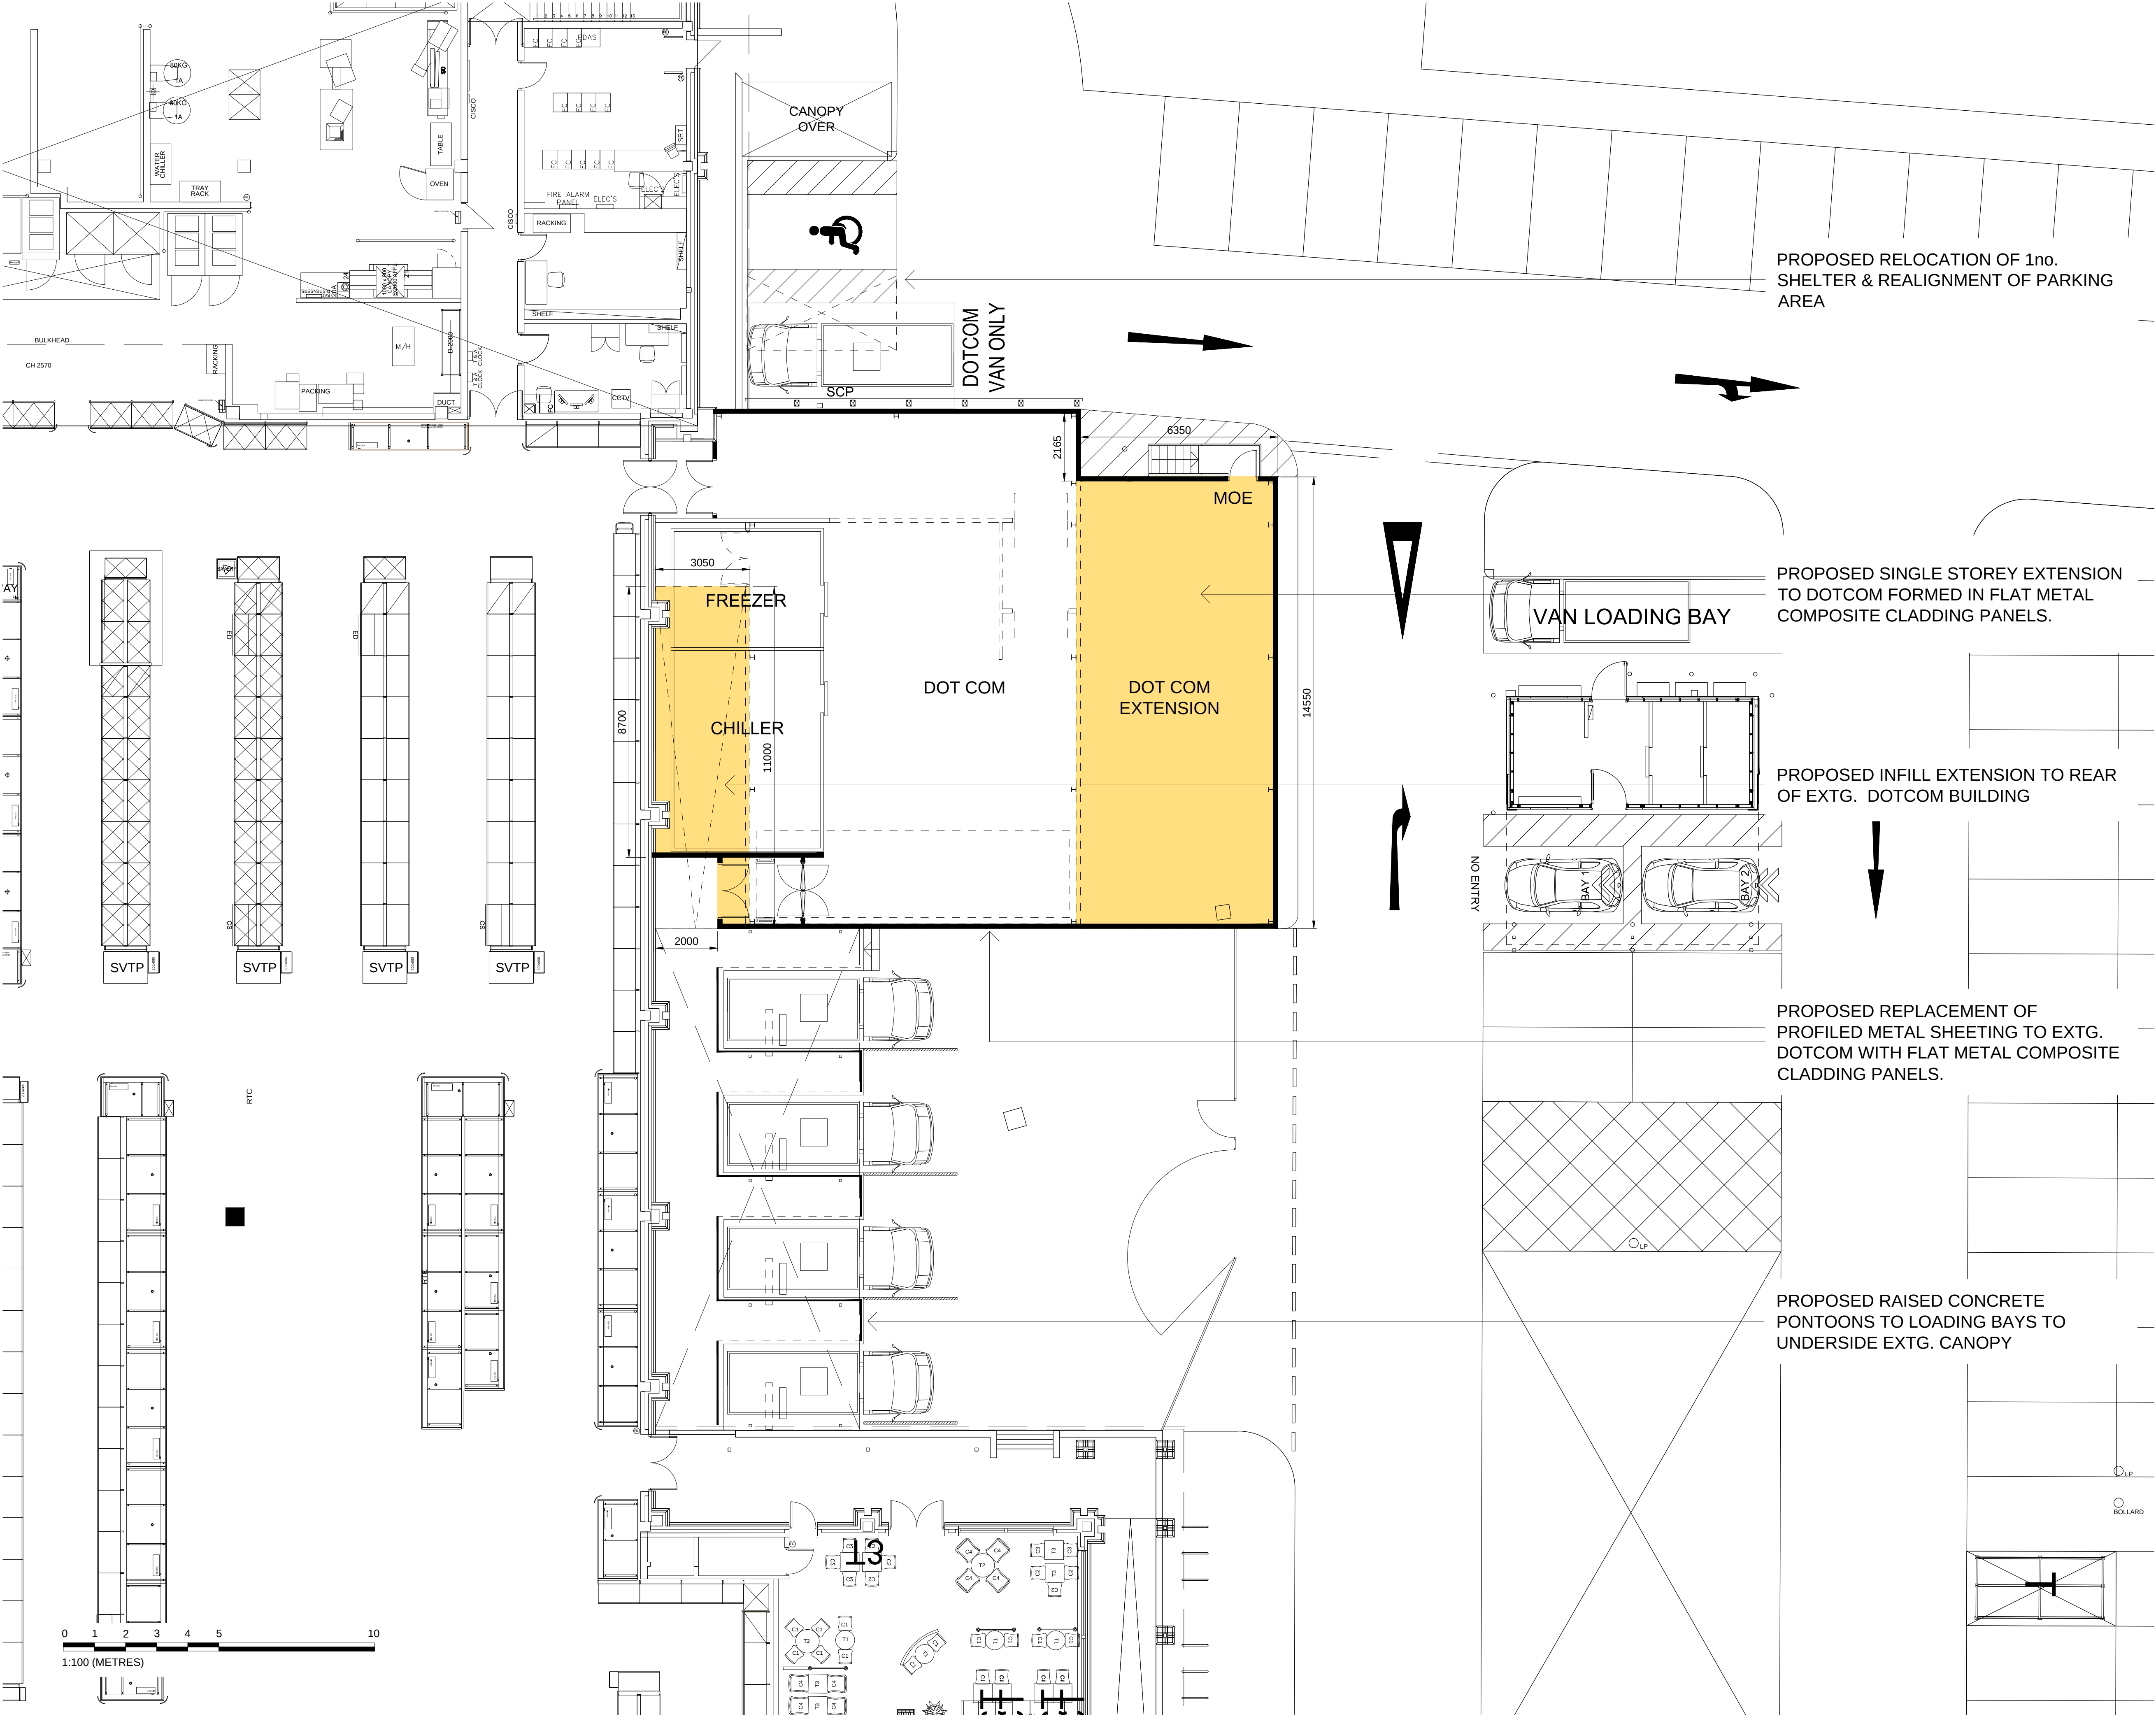

FOR PLANNING PURPOSES

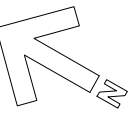

1. NOTES
- 1.1. All dimensions must be checked on site with only figured dimensions worked from. Any discrepancies must be reported to the Architect or Engineer immediately. This drawing is copyright.
- 1.2 This drawing is prepared to scale although the limitations of the printing process mean only figured dimensions should be used.
2. AREA SCHEDULE
- 2.1. Proposed Dotcom Extension Gross Area - 122 m².

Revision:

Description:

PROPOSED DOTCOM ALTERATIONS
AT TESCO STORE No. 2102,
SHRIPNEY ROAD, BOGNOR REGIS
WEST SUSSEX, PO22 9ND.

PROPOSED DOTCOM PLAN

Client:

TESCO

bmd
ARCHITECTS

CHARTERED ARCHITECTS
5 MAIDSTONE BUILDINGS MEWS
72-76 BOROUGH HIGH STREET
LONDON SE1 1GN

Tel: 020 7357 6885 Fax: 020 7357 6887 E-Mail: mail@bmdarchitects.co.uk

Drawing Number:

2130/P/06

Rev.:

-

Scale: 1 : 100@A1	Date: DECEMBER 2014	Drawn By: PB
CAD file name: M:\2130\2130-P\2130P06	Checked By: DNF	