




FOR PLANNING PURPOSES

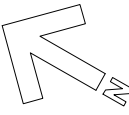

1. NOTES
- 1.1. All dimensions must be checked on site with only figured dimensions worked from. Any discrepancies must be reported to the Architect or Engineer immediately. This drawing is copyright.
- 1.2 This drawing is prepared to scale although the limitations of the printing process mean only figured dimensions should be used.

2. EXISTING PARKING

STANDARD BAYS	489
DISABLED	25
PARENT & CHILD	26
TOTAL	540

3. PROPOSED PARKING

STANDARD BAYS	471
DISABLED	25
PARENT & CHILD	26
TOTAL	522

(LOSS OF 18no. CUSTOMER PARKING SPACES.)

B 23.02.2015 Secure van parking & car park updated. PB
A 13.02.2015 Secure van parking & car park updated. PB
Revision:

Description:

PROPOSED DOTCOM ALTERATIONS
AT TESCO STORE No. 2102,
SHRIPNEY ROAD, BOGNOR REGIS
WEST SUSSEX, PO22 9ND.

PROPOSED SITE PLAN

Client:



bmd
ARCHITECTS

CHARTERED ARCHITECTS
5 MAIDSTONE BUILDINGS MEWS
72-76 BOROUGH HIGH STREET
LONDON SE1 1GN

Tel: 020 7357 6885 Fax: 020 7357 6887 E-Mail: mail@bmdarchitects.co.uk

Drawing Number: 2130/P/05 Rev.: B

Scale: 1 : 500@A1	Date: DECEMBER 2014	Drawn By: PB
CAD file name: M:\2130\2130-P\2130P05	Checked By: DNF	