


NOTES


ROOF - Natural slate tiles to pitched roof behind parapet.

WALLS - White painted render finish with some decorative coricing.

WINDOWS/DOORS - White framed PVC double glazed units.

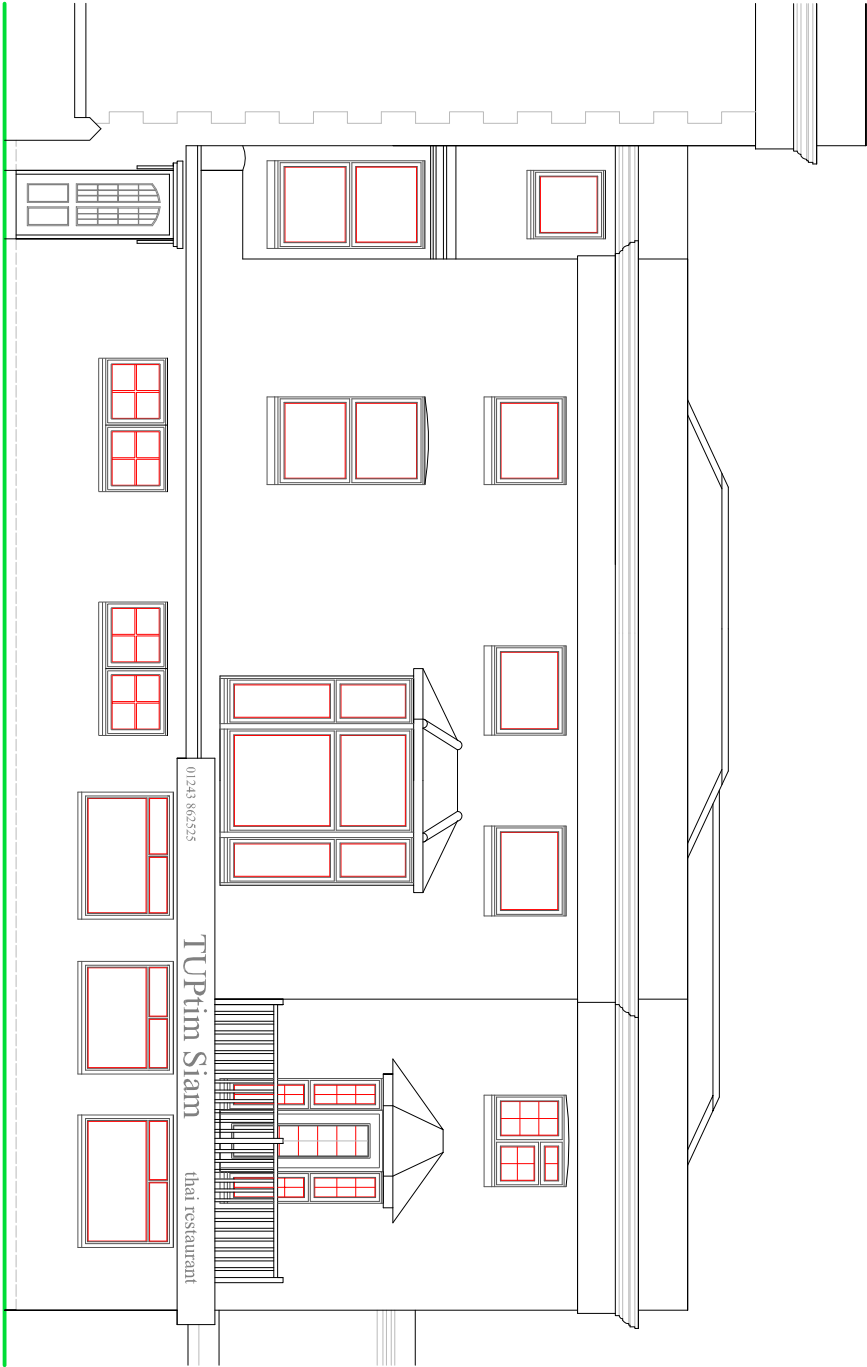


FRONT ELEVATION

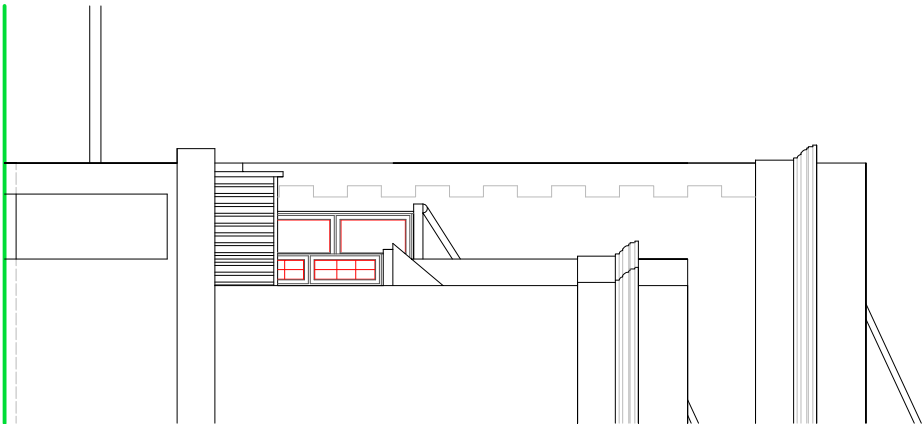

SIDE ELEVATION

SCALE

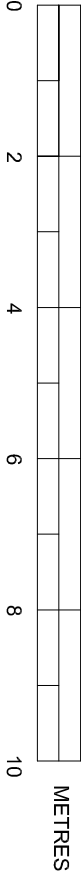

METRES

EXISTING ELEVATIONS

SUSSEX BUILDING CONSULTANCY LIMITED

FLAT 4, LANSDOWN HOUSE, THE ESPLANADE,
BOGNOR REGIS, WEST SUSSEX.

SCALE - 1/100 REV - DATE - 19/12/2018

partner

LABC

3 NORTHGATE ROAD
BOGNOR REGIS
PO21 3LZ
TEL - (01243) 861379