


NOTES


ROOF - Natural slate tiles to pitched roof behind parapet.

WALLS - White painted render finish with some decorative coricing.


WINDOWS/DOORS - White framed PVC 'Ecoslide' sliding sash double glazed units.

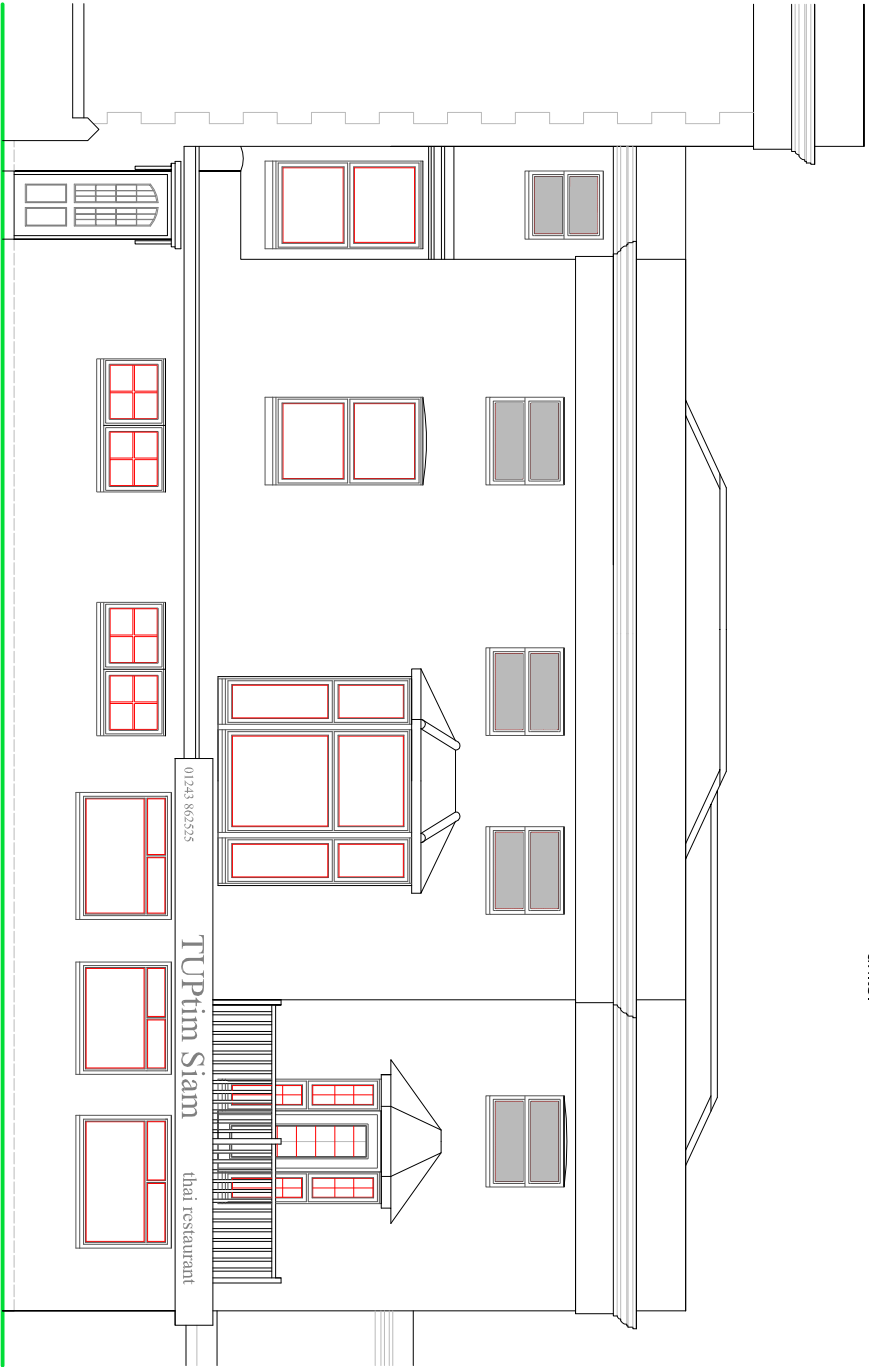

FRONT ELEVATION

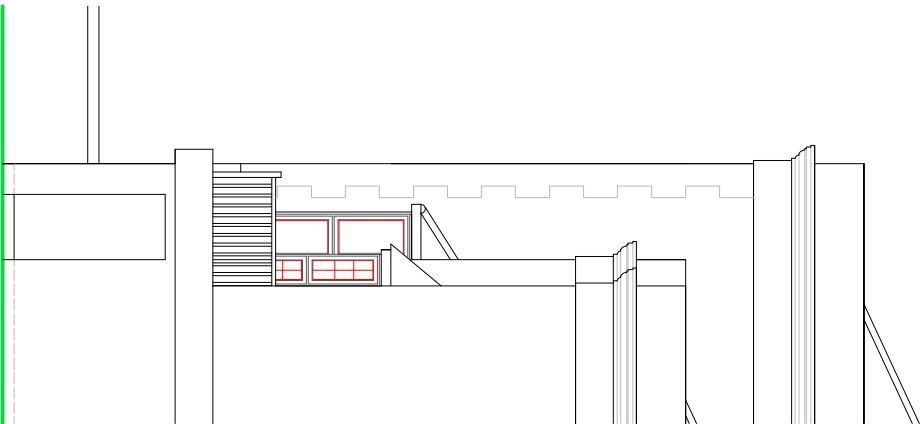

SIDE ELEVATION

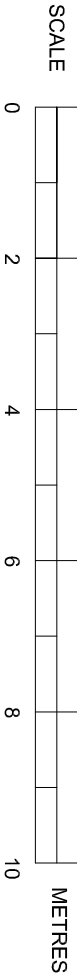

PROPOSED ELEVATIONS

SUSSEX BUILDING CONSULTANCY LIMITED	
FLAT 4, LANSDOWN HOUSE, THE ESPLANADE, BOGNOR REGIS, WEST SUSSEX.	LABC partner
SCALE - 1/100 REV - DATE - 19/12/2018	3 NORTHGATE ROAD BOGNOR REGIS PO21 3LZ TEL - (01243) 861379