


AREA D

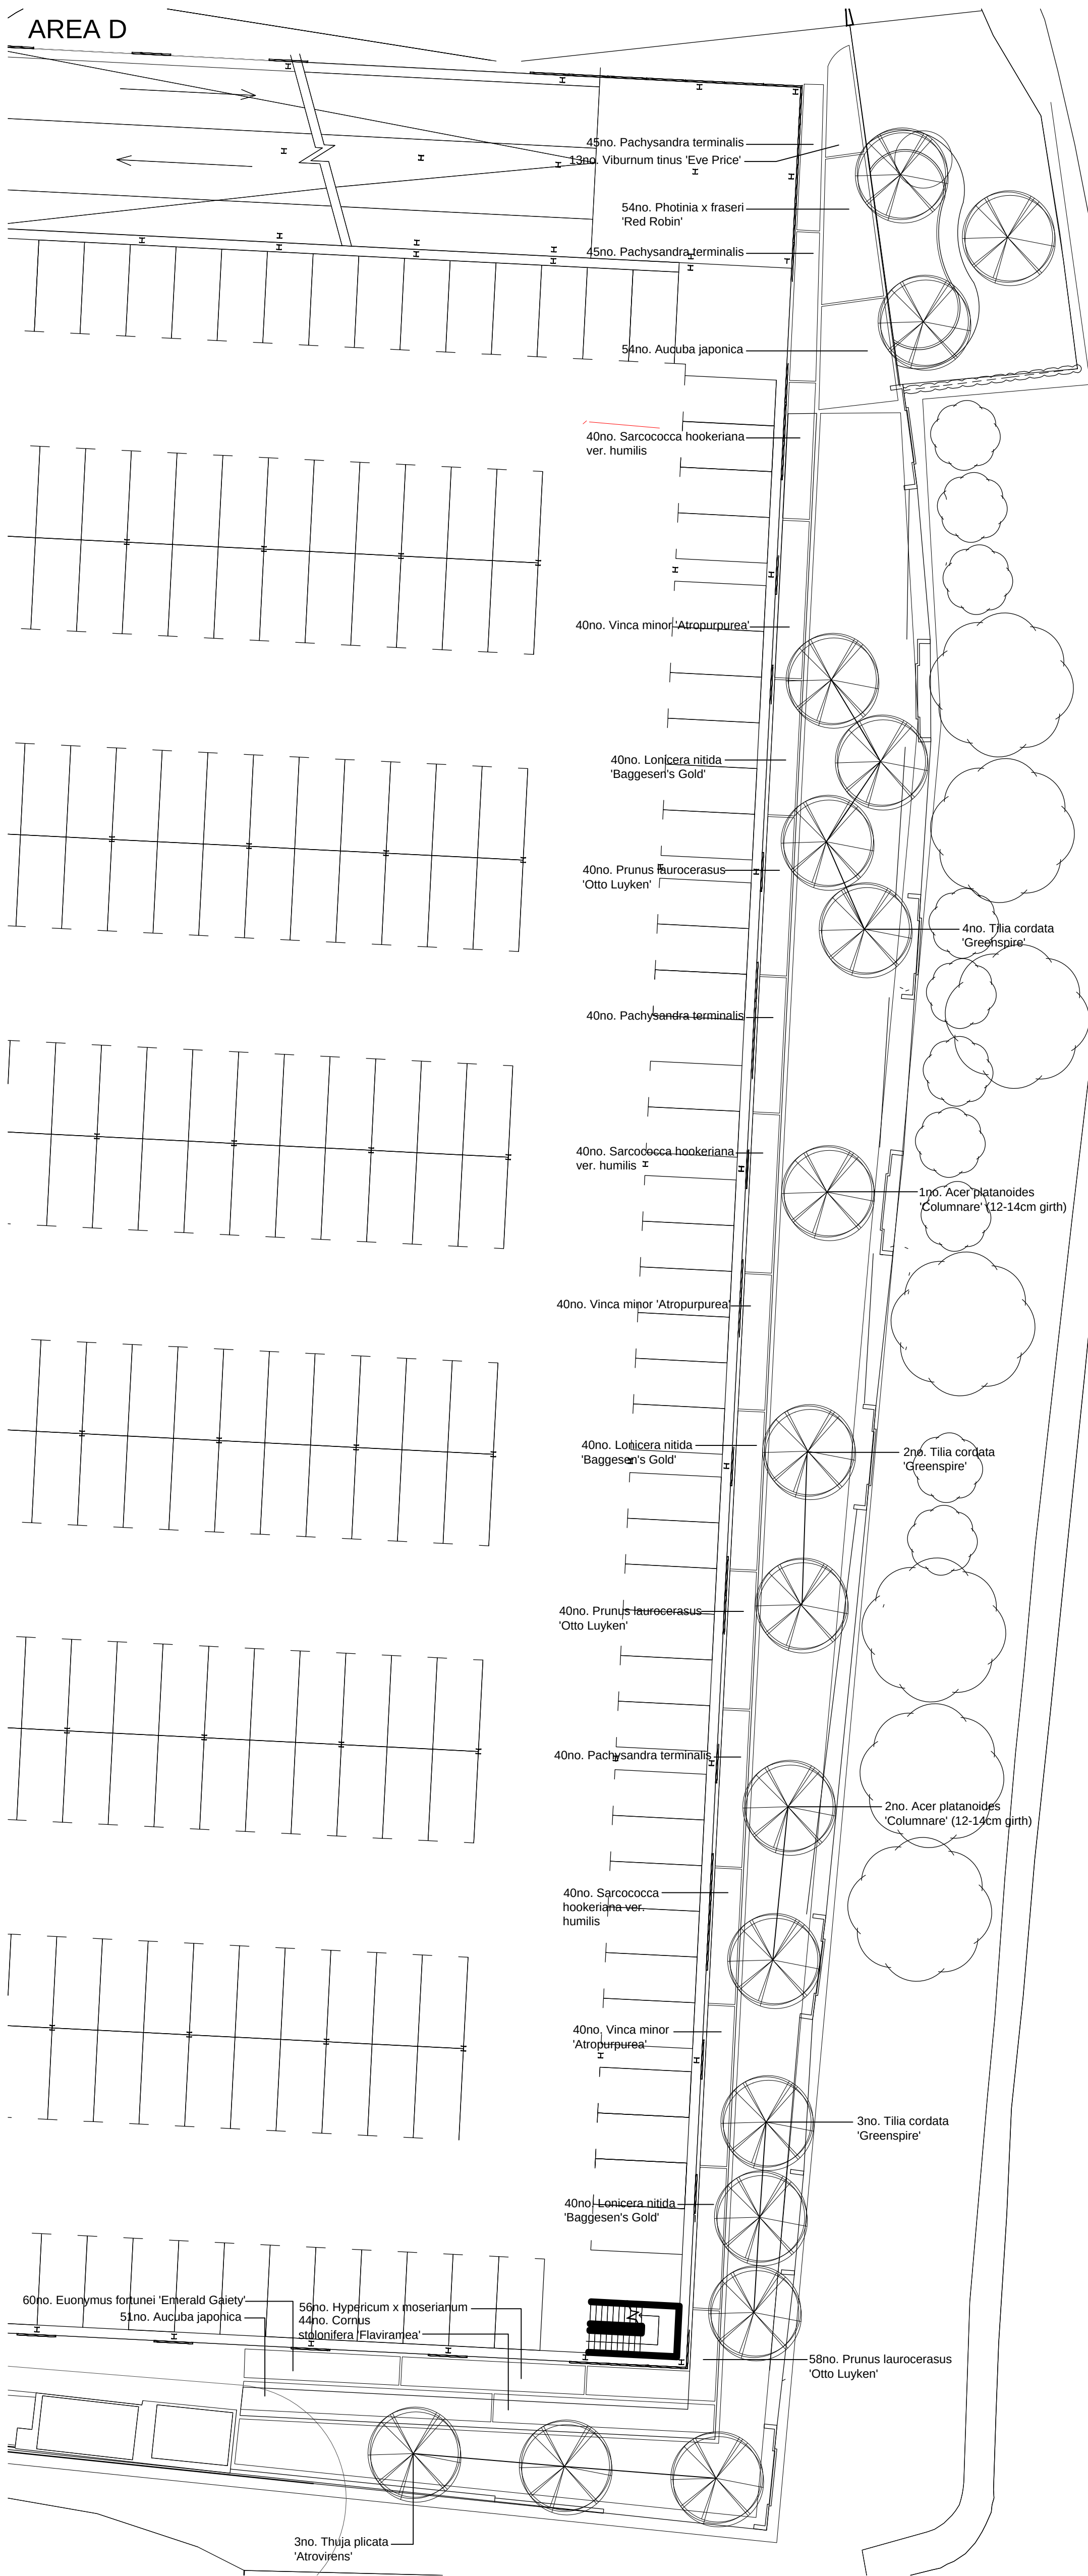

PLANTING SCHEDULE - PHASE 2

TREES

1m3 pit - 1x1m by1m deep. Prior to backfilling base and sides of pit/ trench/ bed to be broken up to an additional depth of 150mm to facilitate drainage. Specimen trees to be double staked against prevailing wind direction and centrally tied specialist rubber tree tie at 1.2m. Backfill with site won topsoil with an additional 200mm of PAS 100 compost and Slow release fertilizer: ENMAG CRF at 50g per m2 and finish worked surface with 50mm bark mulch cover.


SPECIES	SPECIFICATION	ROOT	NOTES	NO.
Acer platanoides 'Columnare'	Heavy standard, 12-14cm girth	RB	3.50-4.25m height, 1.8-2.1m clear stem	3
Thuja plicata 'Atrovirens'	Semi-mature, 25-30cm girth	RB	5.0-6.0m height, 1.8-2.1m clear stem	3
Tilia cordata 'Greenspire'	Heavy standard, 12-14cm girth	RB	3.50-4.25m height, 1.8-2.1m clear stem	7

SHRUB PLANTING

Shrubs to be planted in cultivated beds 450mm deep

Prior to backfilling add in 50mm PAS 100 compost (as specified) to base and backfill with site won topsoil adding Slow release fertilizer: ENMAG CRF at 50g per m2. Finish surface with 50mm bark mulch cover.

SPECIES	SIZE	POT	NOTES	CENTRES	NO.
Aucuba japonica	40-50cm	5L	Bushy, min 4 breaks	600mm	105
Cornus stolonifera 'Flaviramea'	60-80cm	3L	Full pot, fully rooted pot, healthy crown	600mm	44
Euonymus fortunei 'Emerald Gaiety'	20-30cm	3L	Full pot, fully rooted pot, healthy crown	450mm	60
Hypericum x moserianum	300-40cm	3L	Full pot, fully rooted pot, healthy crown	500mm	56
Lonicera nitida 'Baggesen's Gold'	20-30cm	3L	Full pot, fully rooted pot, healthy crown	500mm	120
Pachysandra terminalis	15-20cm	2L	Full pot, fully rooted pot, healthy crown	400mm	170
Photinia x fraseri 'Red Robin'	40-60cm	5L	Branched, min 6 breaks	600mm	54
Prunus laurocerasus 'Otto Luyken'	40-60cm	3L	Full pot, fully rooted pot, healthy crown	500mm	138
Sarcococca hookeriana var. humilis	20-30cm	3L	Bushy, min 6-7 breaks	500mm	120
Viburnum tinus 'Eve Price'	20-30cm	3L	Full pot, fully rooted pot, healthy crown	750mm	13
Vinca minor 'Atropurpurea'	25-30cm dia	2L	Full pot, min. 5 breaks	500mm	120

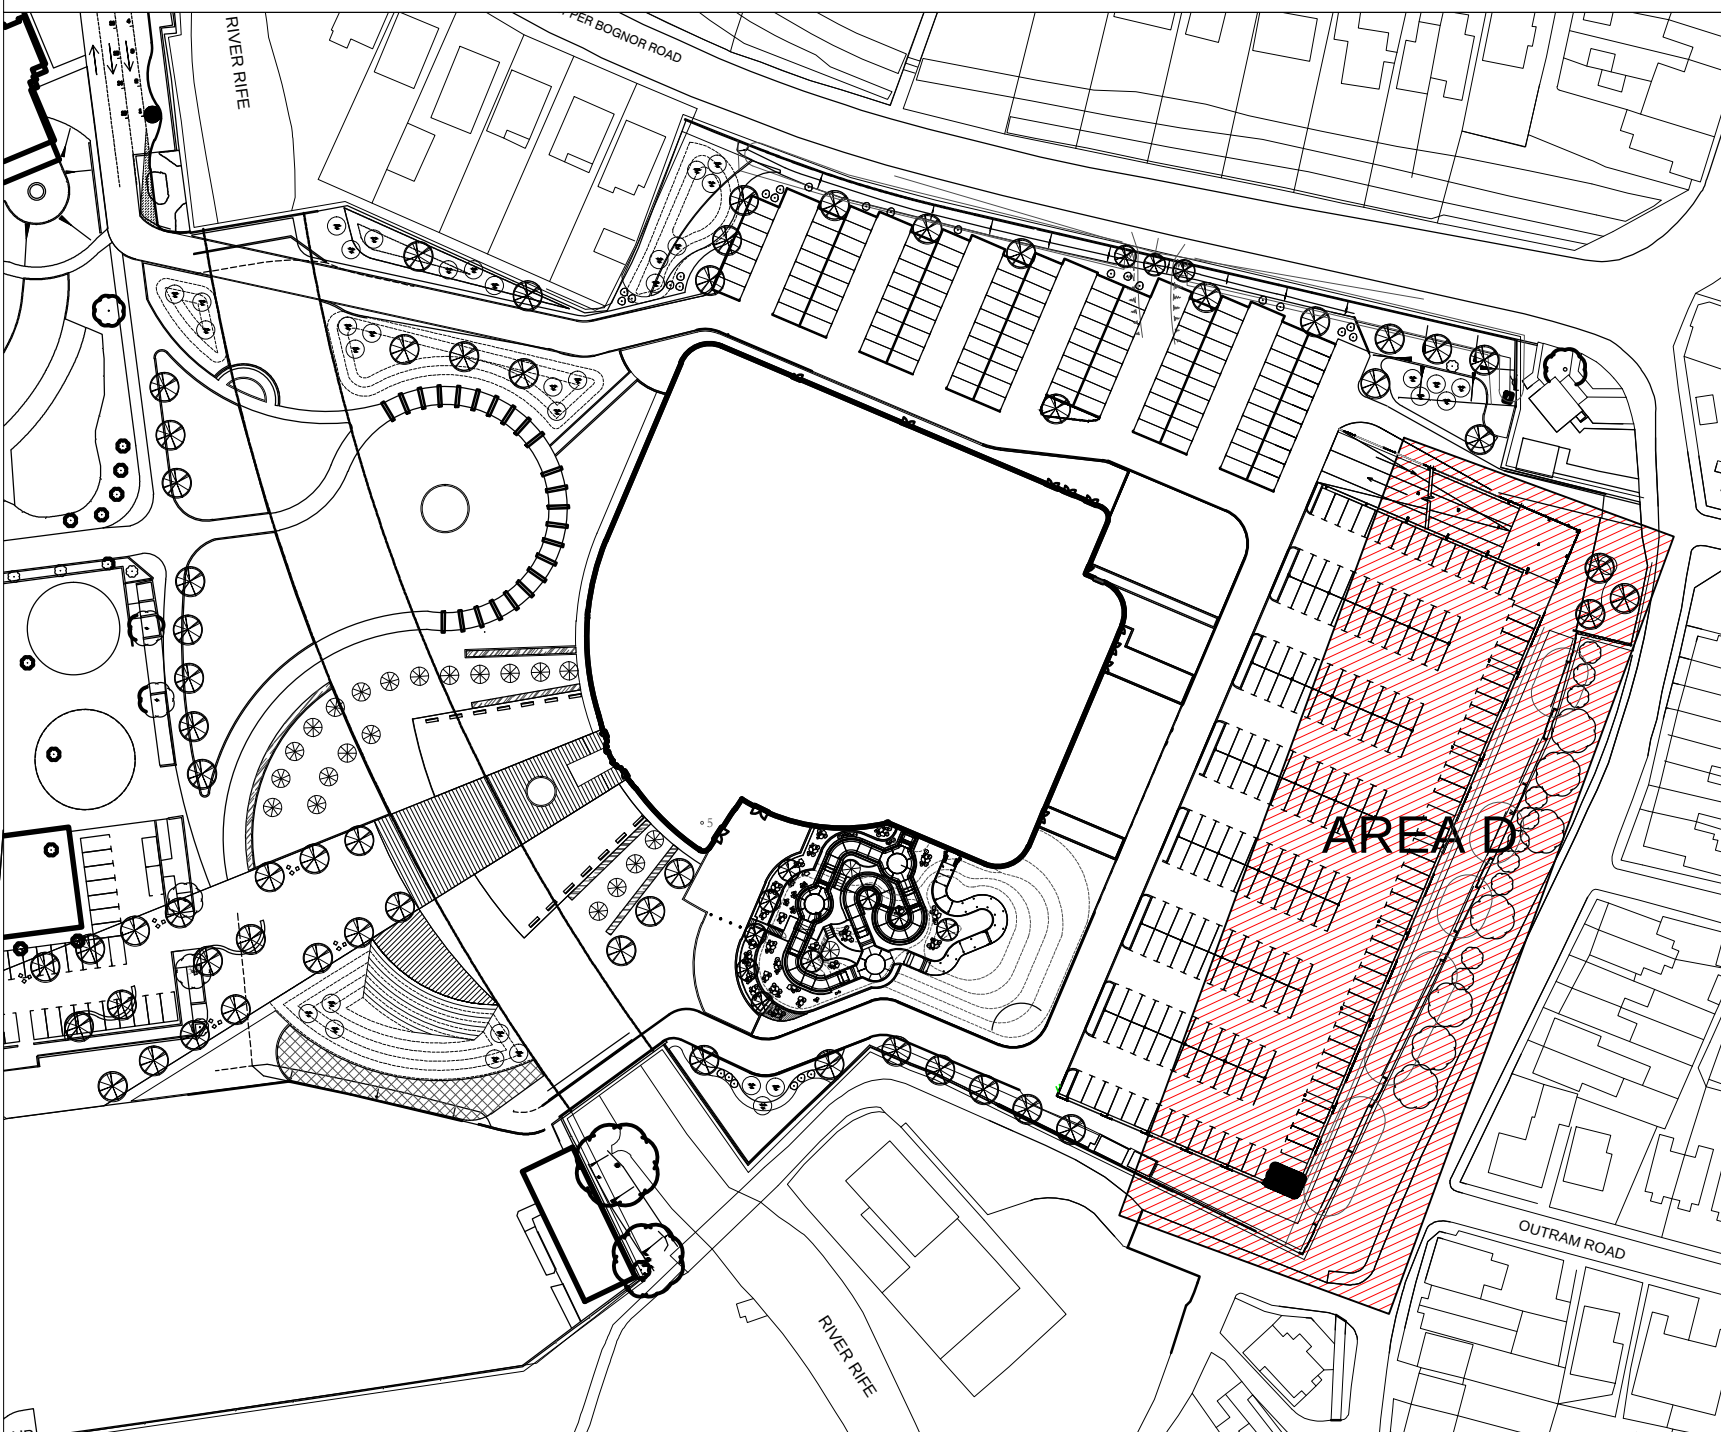

REV. DESCRIPTION APP. DATE



Clewsla Landscape Architecture Ltd, 57 Highbury Road, Banbury, OX16 9BE
T 01295 732624 W www.clewsla.co.uk

BUTLINS BOGNOR REGIS

Detailed Planting Proposals to Boundaries
PHASE 2

DWG. NO: 16-100-P102

SCALE 1:200 @ A1 DATE Oct '17
STATUS PLANNING DRAWN SG