


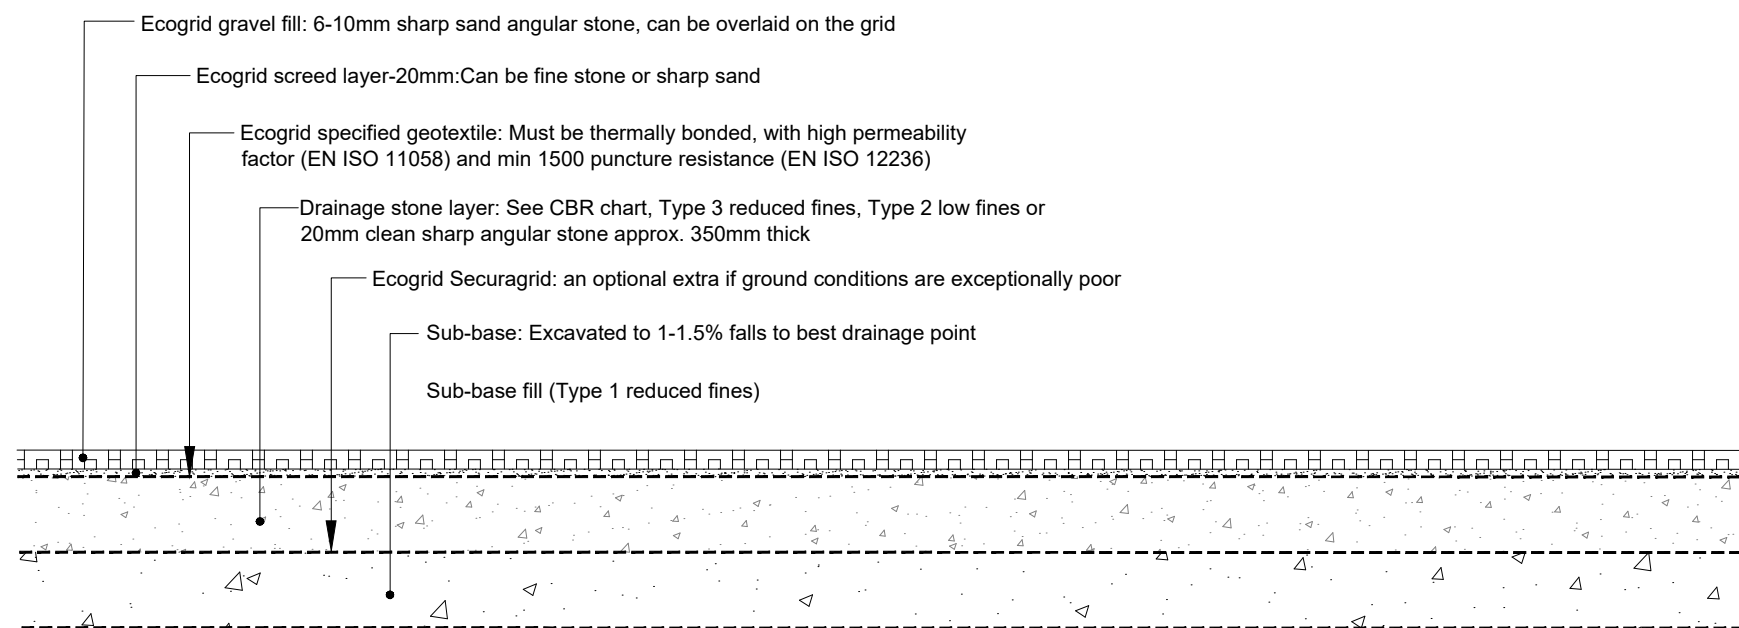

Typical Section Through General Car Park Circulation Areas

[illegible]