


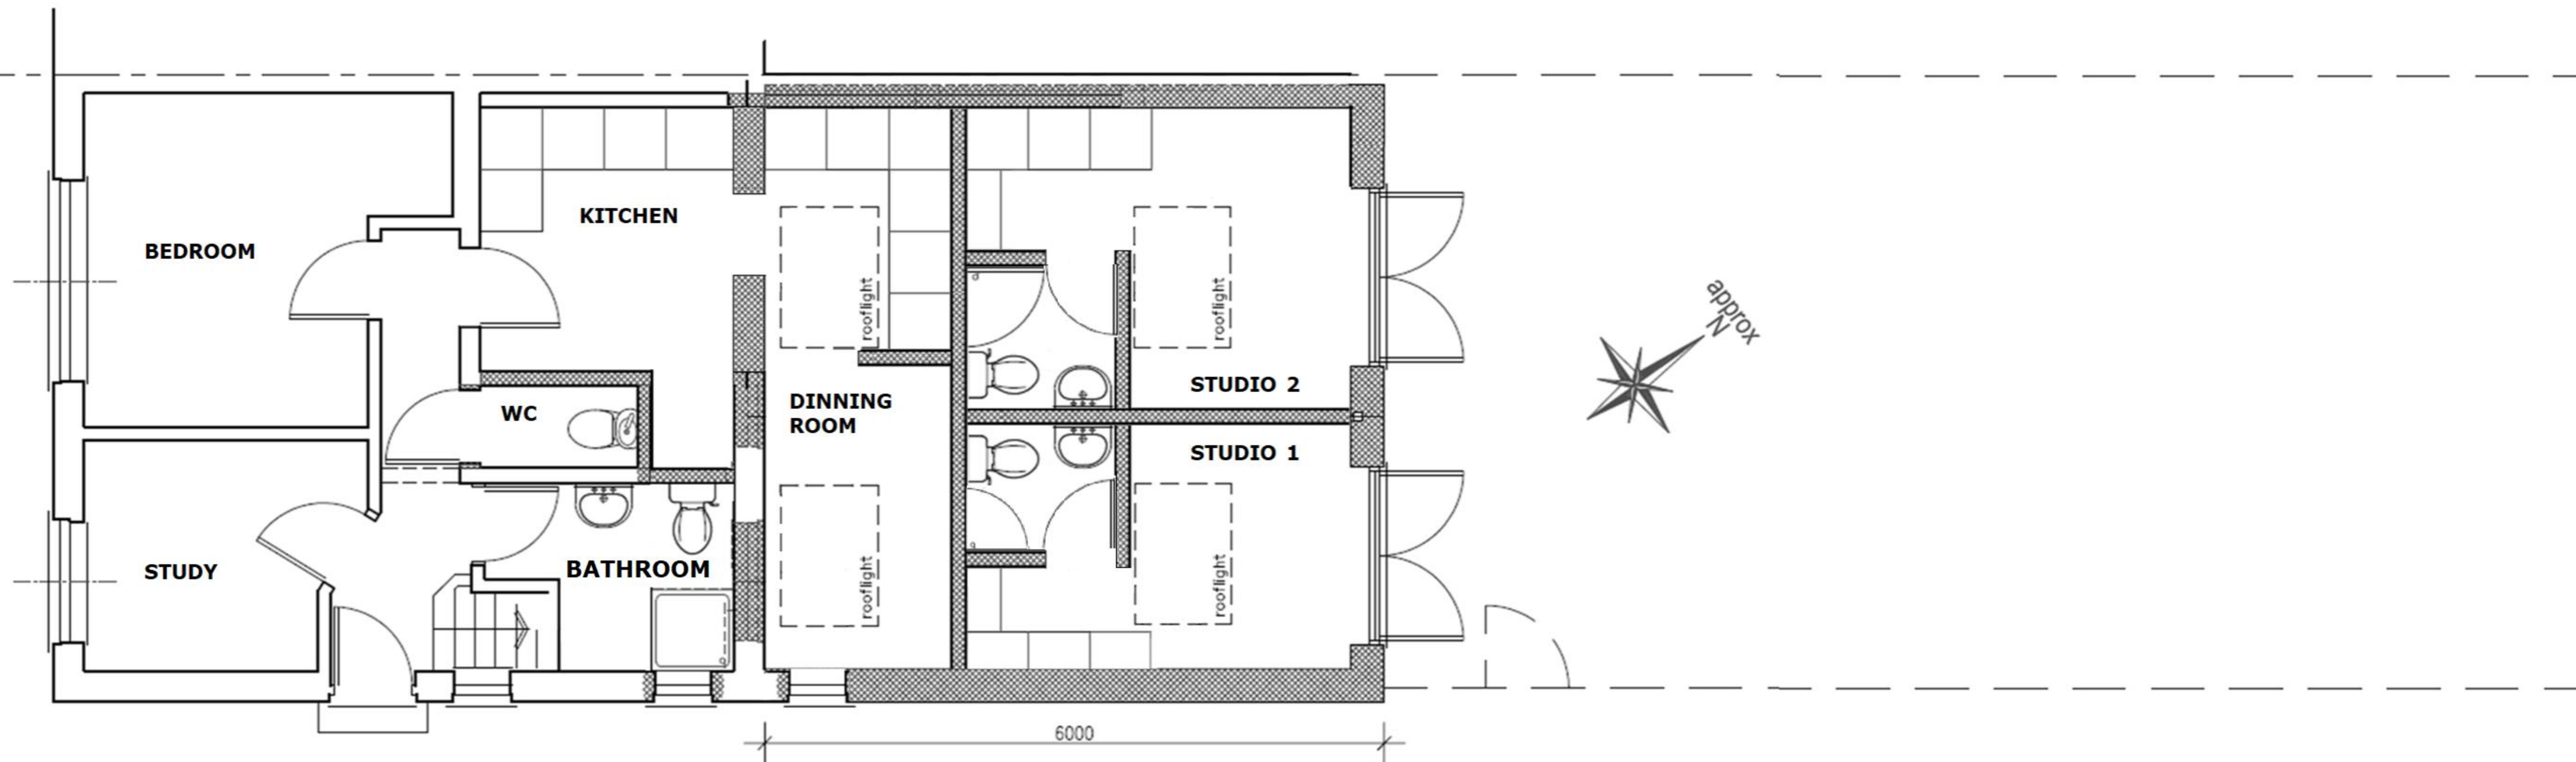

01 existing ground floor plan

1:50
128 Collyer Avenue

