


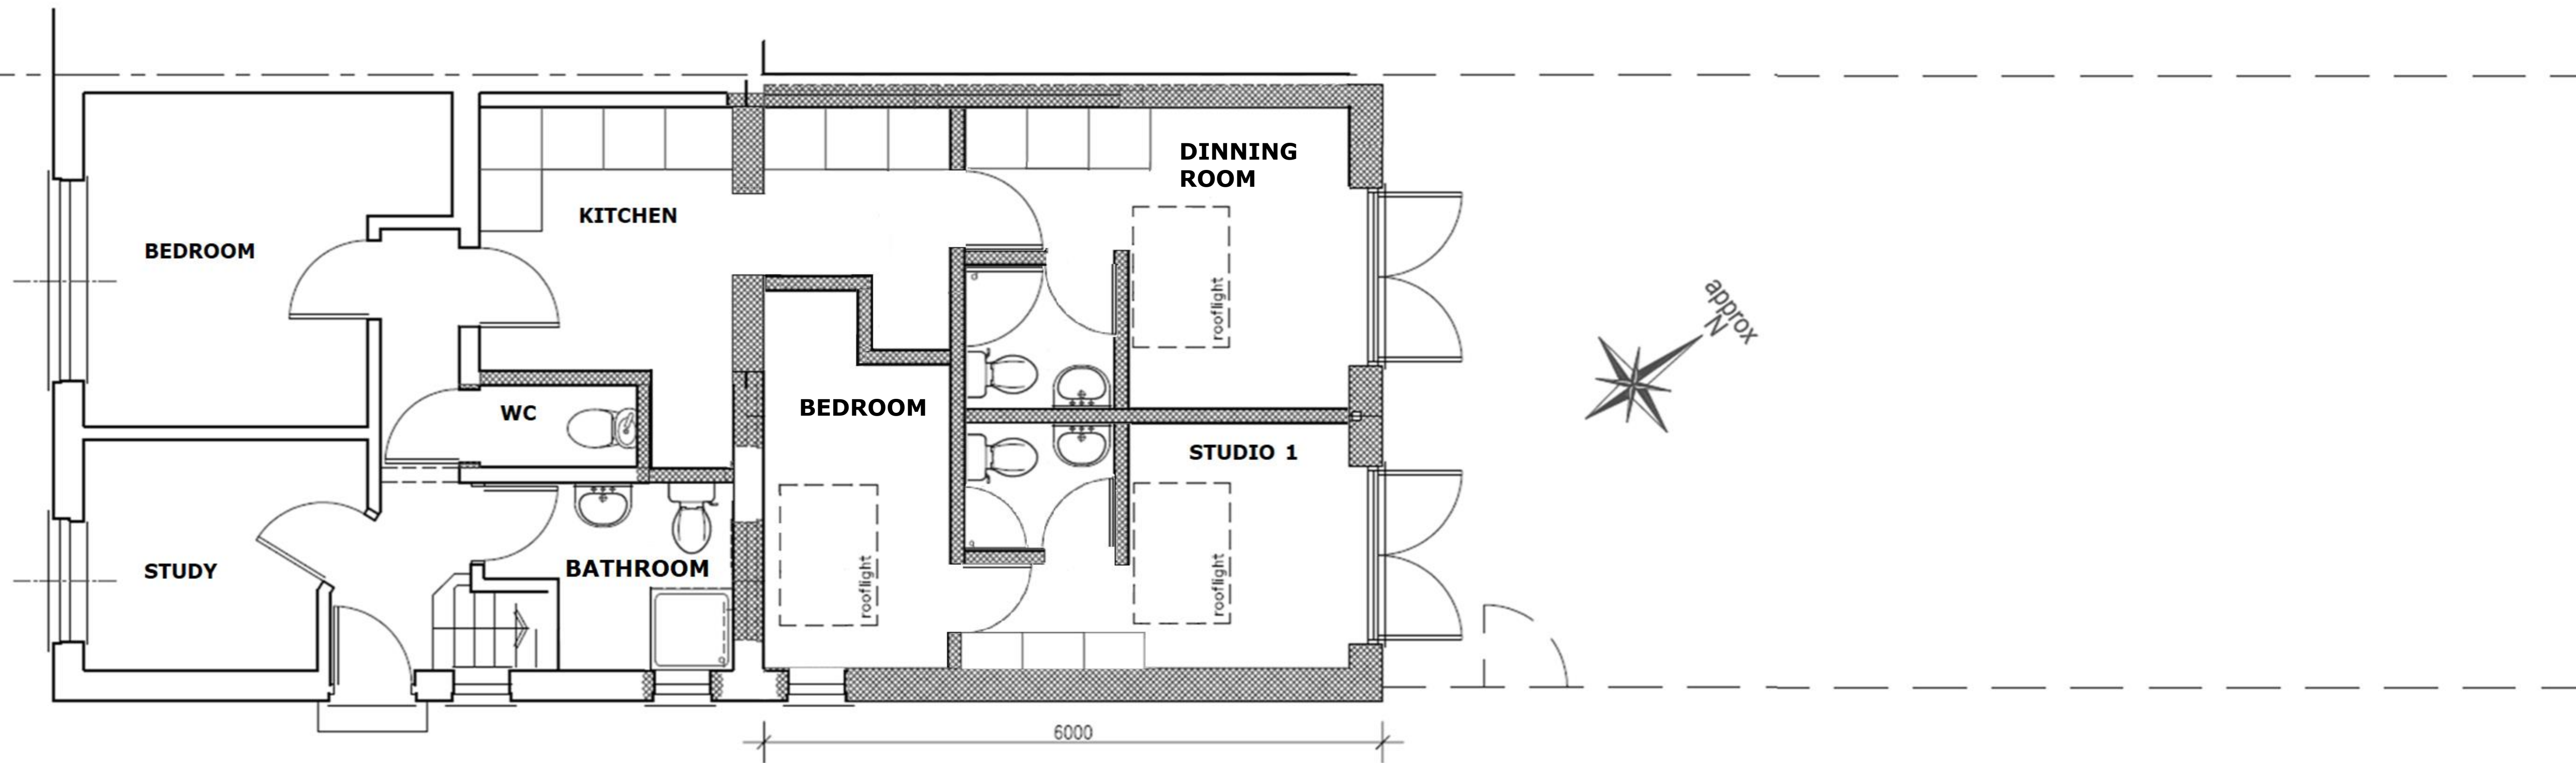

01 proposed ground floor plan
1:50
128 Collyer Avenue

