

- KEY
- Existing to be removed
 - Existing walls
 - Proposed walls
 - Site boundary
 - The complex boundary (extent of ownership)
 - Access
 - Restricted Access
 - BEGA Ref 88302 floor light
 - ERCO VISOR washlight, wall mounted
 - New paving
 - New lawn
 - New planting
 - New fence


NOTES

This drawing is copyright and shall not be reproduced nor used for any other purpose without the written permission of the architects. Permission is granted to scale from this drawing for the purposes of Local Authority Planning Approval only. Please verify that the information is correctly printed to scale by checking the control bar below. It is the contractor's responsibility to check and verify all dimensions on site prior to fabrication.

This drawing must be read in conjunction with all other related drawings and documentation. It is the contractor's responsibility to ensure full compliance with the Building Regulations. Any discrepancies to be reported immediately. If in doubt ask. Materials not in conformity with relevant British or European Standards/Codes of Practice or materials known to be deleterious to health & safety must not be used or specified on this project.

All drawings to be read in conjunction with all contract documents and all structural steelwork drawings to be submitted to engineer for approval

RIBA
Chartered Practice

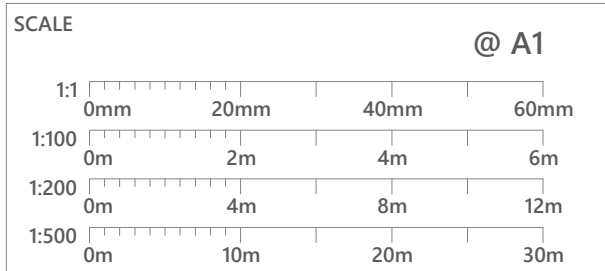

revision	date	author	check
----------	------	--------	-------

CLIENT	St Josephs BR LLP
PROJECT	St Josephs
DATE	December 2016
DRAWING TITLE	Landscape Plan

DRAWING NO.	REVISION
129 /	2.105
	02

