
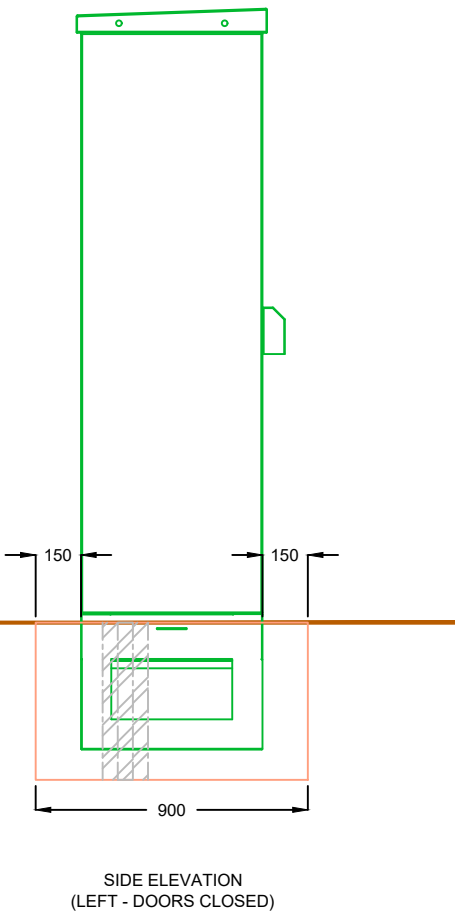
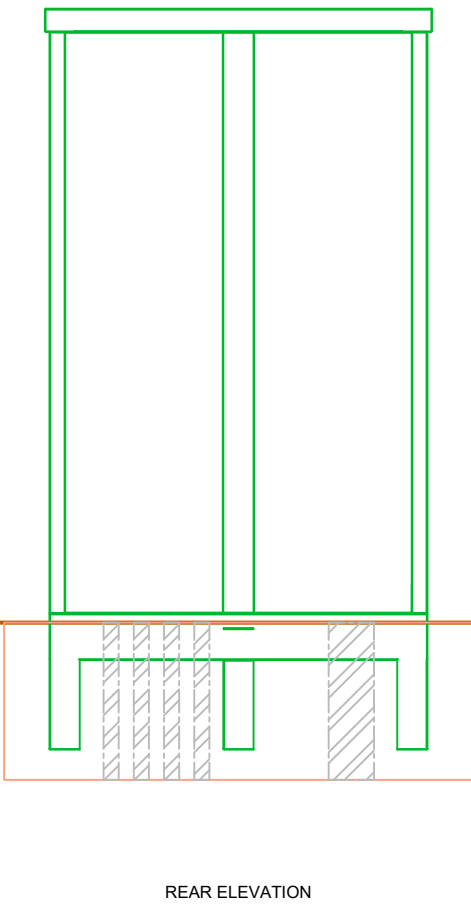
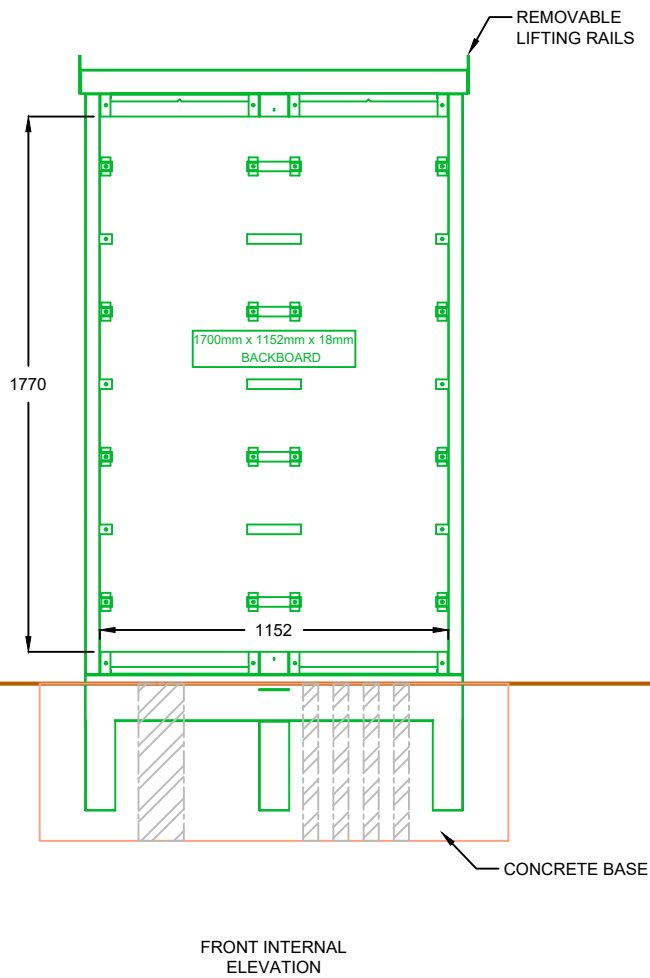
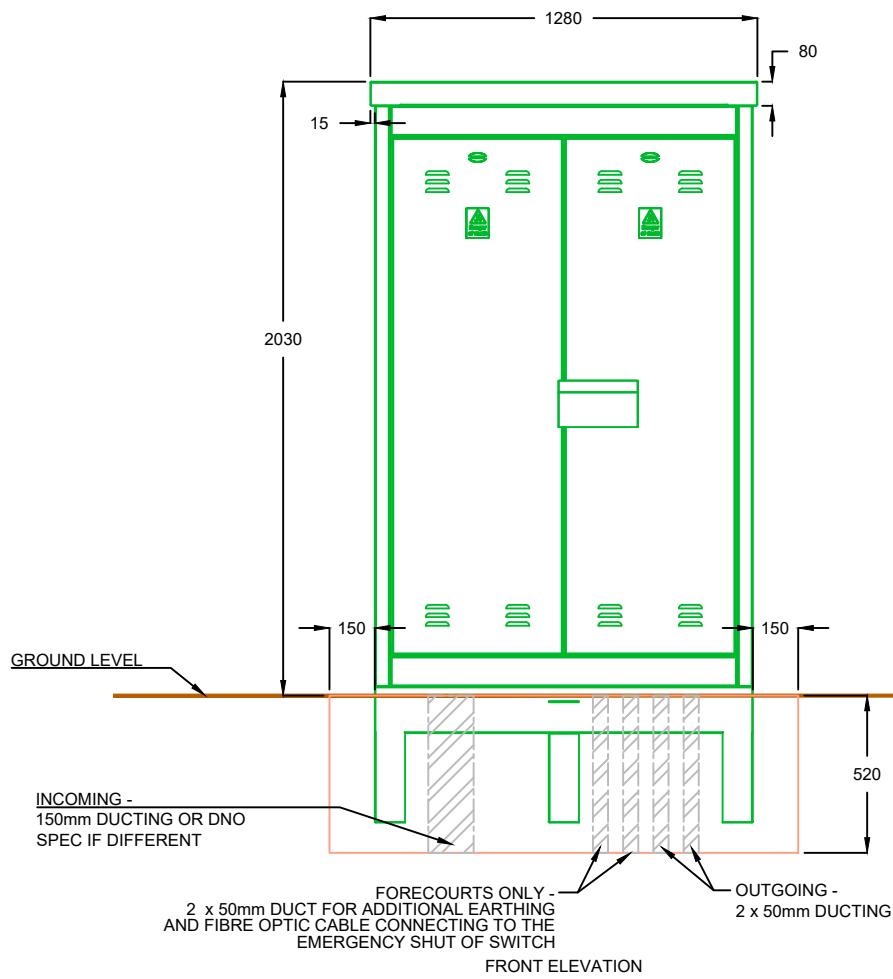
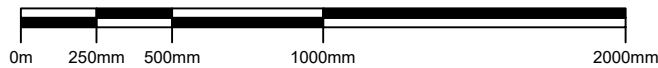


FEEDER PILLAR MODEL - RITHERDON RMC 1250
EXTERNAL COLOUR - 14 C 39 GREEN
DUCTING SPEC - BLACK RIGID TWIN WALL CABLE DUCT SMOOTH INTERNAL

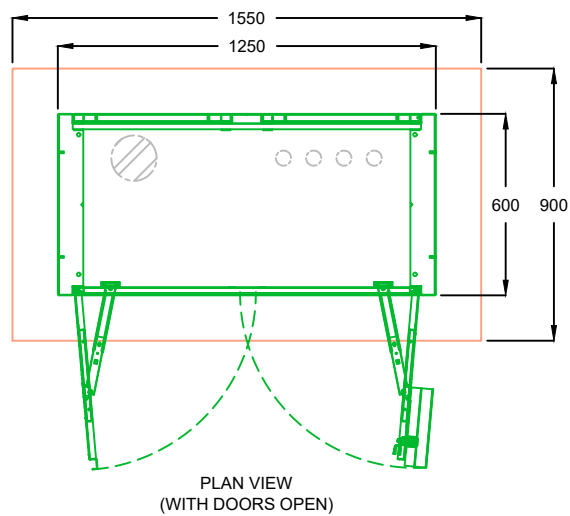

COMMENTS		REV.	DESCRIPTION	REV. BY	APP.	DATE	ADDRESS	PROJECT NAME	INSTAVOLT InstaVolt Ltd, 6 Cedarwood, Crockford Lane, Chineham Park, Hampshire, RG24 8WD © InstaVolt Ltd. 2017	
NOTE: FOR FURTHER DETAILS PLEASE REFER TO MANUFACTURERS SPECIFICATIONS		A	Issued for comment	PH	BL	05/12/19	Car park to the front/rear of 152-156 Co-Op, Hawthorn Road, Bognor Regis, PO21 2UR	SOUTHERN CO-OP - BOGNOR REGIS		
		B	Address updated	RK	BL	06/01/20		DRAWING TITLE		
								RMC 1250 - WITH ROOTS		
								DRAWING NO.		
SCALE (@A3) 1:25	DRAWN BY RK								10315 - 0002_05	REV. B