


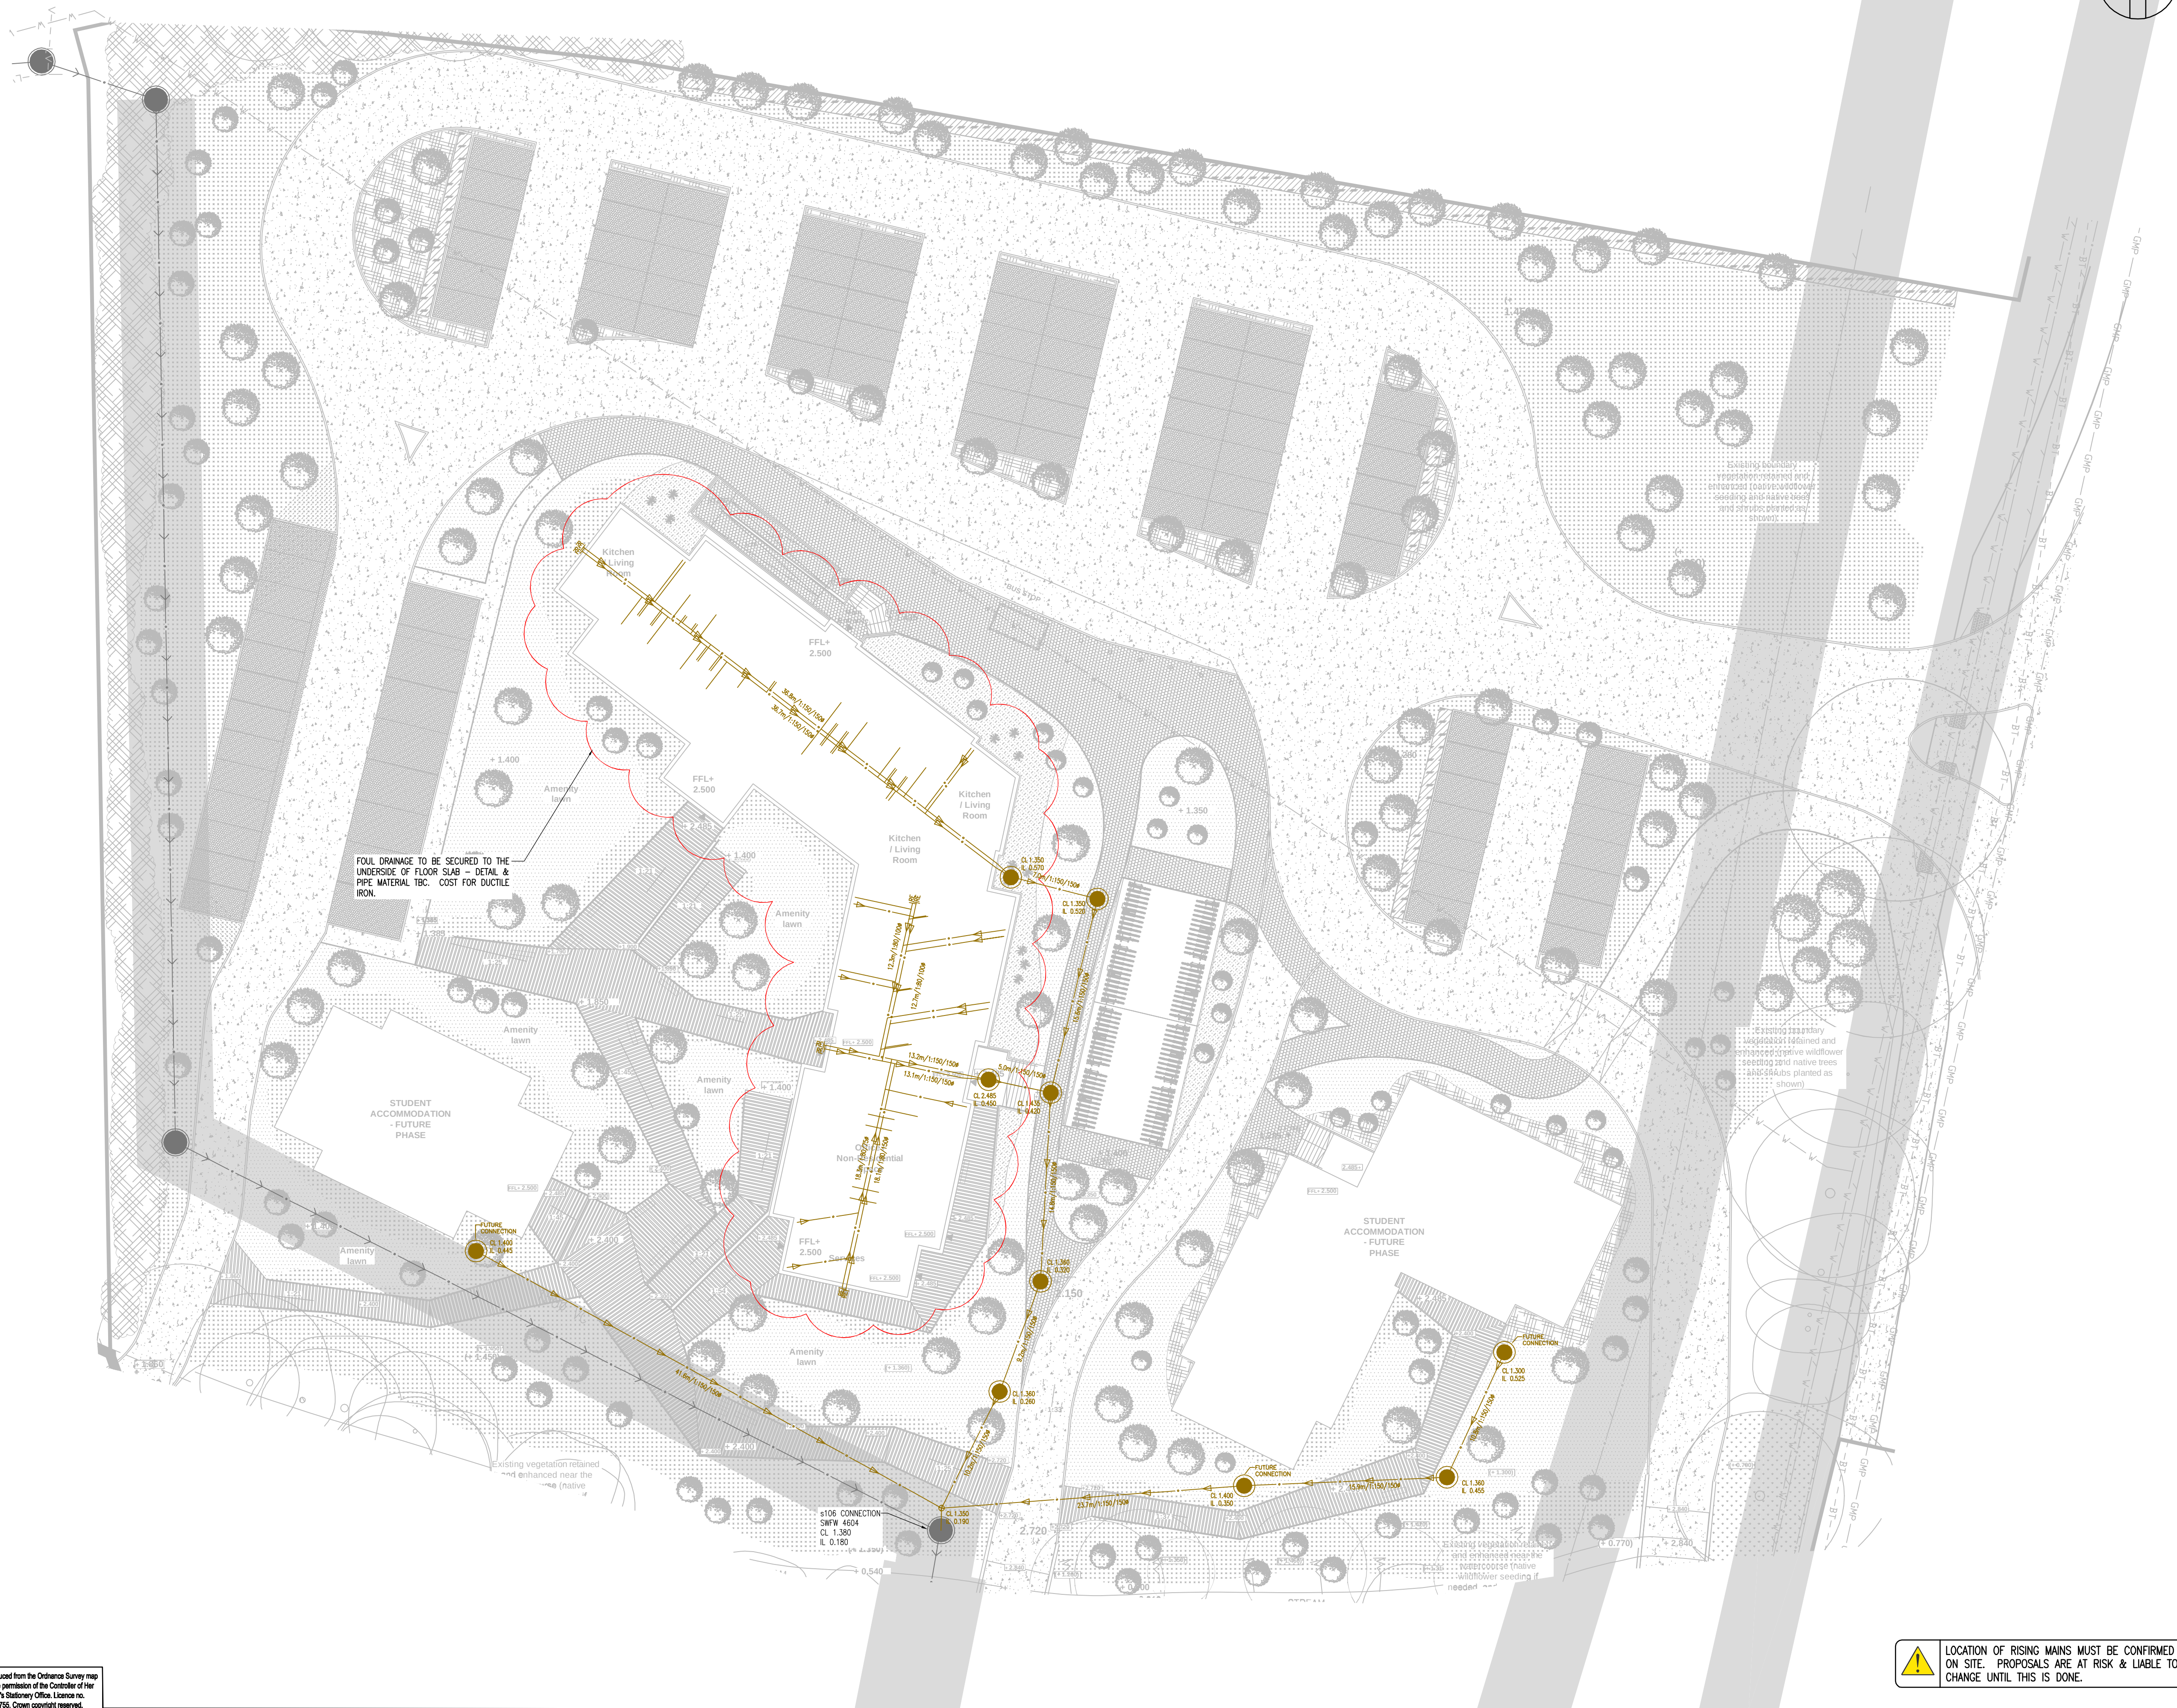

DO NOT SCALE

NOTES:

1. ALL DIMENSIONS IN MILLIMETERS UNLESS OTHERWISE STATED.
2. DESIGN SUBJECT TO CONFIRMATION AND ACCEPTANCE BY ALL RELEVANT PARTIES AND MAY BE SUBJECT TO CHANGE.
3. LOCATION OF SEVERAL KEY SERVICES E.G. SOUTHERN WATER RISING MAIN ARE STILL TO BE LOCATED ON SITE
4. ALL MANHOLES TO BE TYPE 2, CONSTRUCTED TO THE REQUIREMENTS OF SEWERS FOR ADOPTION 7th EDITION.
5. ALL UNDERGROUND PIPES TO BE DUCTILE IRON DUE TO RESTRICTED COVER. DETAILS AND CONNECTIONS SUBJECT TO DETAILED DESIGN.
6. UNDER FLOOR SLAB DRAINAGE HAS BEEN SITED USING HOARE LEE DOWN COMER AND FLOOR GULLY POSITIONS.
7. ALL PRIVATE DRAINAGE TO BE CONSTRUCTED IN ACCORDANCE WITH BUILDING REGULATIONS PART H.
8. DRAINAGE CONNECTIONS SUBJECT TO DETAILED DESIGN.
9. CONNECTION OF UNDERSIDE OF SLAB DRAINAGE TO EXTERNAL MANHOLES SUBJECT TO DETAIL DESIGN.
10. ALL EXTERNAL PIPES TO HAVE TYPE Z CONCRETE BED AND SURROUND.

**PRELIMINARY COSTING
DRAWING.
NOT FOR CONSTRUCTION.**

KEY

- EXISTING/PROPOSED ADOPTED FOUL SEWER & MANHOLE
- PIPE LENGTH/GRADIENT/SIZE
- FOUL WATER DRAIN & 1200mm MANHOLE
- RODDING EYE
- FOUL WATER DEMARCATION CHAMBER
- INDICATIVE SEWER OR RISING MAIN EASEMENT

! WATER MAIN, FOUL RISING MAINS & FOUL SEWERS IDENTIFIED ON SITE

A	22/07/16	MFB	FIRST ISSUE	MM	---
REV	DATE	BY	DESCRIPTION	CHK	APD

DRAWING STATUS: FOR INFORMATION ONLY



Regus House, Southampton International Business Park
George Curl Way, Southampton, Hampshire, SO18 2RZ
Tel: +44 (0)2380 302529 Fax: +44 (0)2380 302001
www.wspgroup.com www.pbworld.com

CLIENT: UNIVERSITY OF CHICHESTER

ARCHITECT: STRIDE TREGLOWN LTD.

PROJECT: UNIVERSITY OF CHICHESTER
EDT PARK,
BOGNOR REGIS

TITLE: PROPOSED FOUL DRAINAGE NETWORK
HALLS OF RESIDENCE

SCALE @ A1:	1:250	CHECKED:	MM	APPROVED:	--
CAD FILE:	0938-D-107	DESIGN-DRAWN:	MFB	DATE:	July 2016

PROJECT No:	70010938	DRAWING No:	0938/D/107	REV:	A
-------------	----------	-------------	------------	------	---

© WSP Group Ltd

! LOCATION OF RISING MAINS MUST BE CONFIRMED ON SITE. PROPOSALS ARE AT RISK & LIABLE TO CHANGE UNTIL THIS IS DONE.