


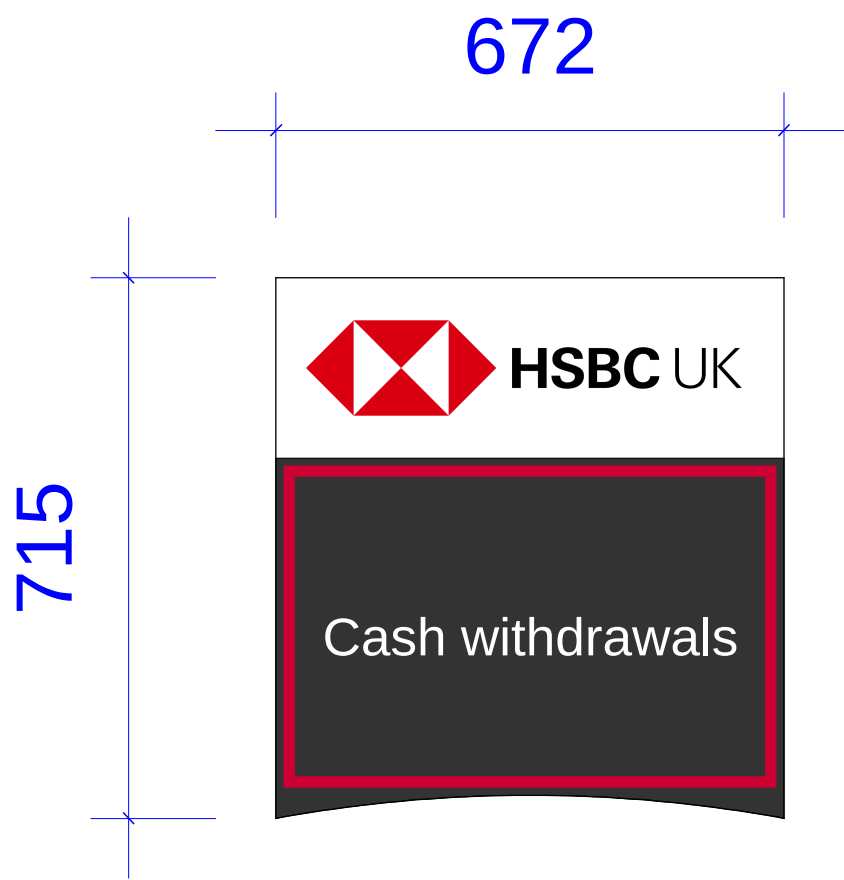

Glass Non-illuminated ATM Header
8mm clear toughened glass front panel with 2mm chamfer to external edges bonded to aluminium backer tray
Wall fixed to stone with screws or to glass with vhb tape
Thickness/projection: 46mm
Non illuminated
Fixed above existing external ATM



New ATM header sign to replace existing