


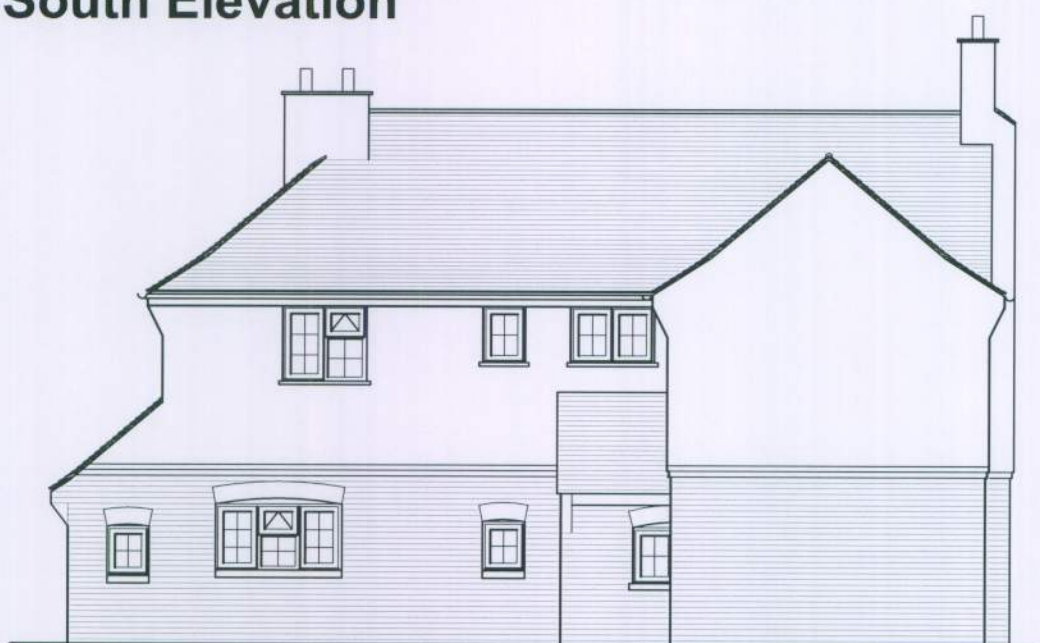

South Elevation





North Elevation




West Elevation

Ground Floor Plan (1:100)

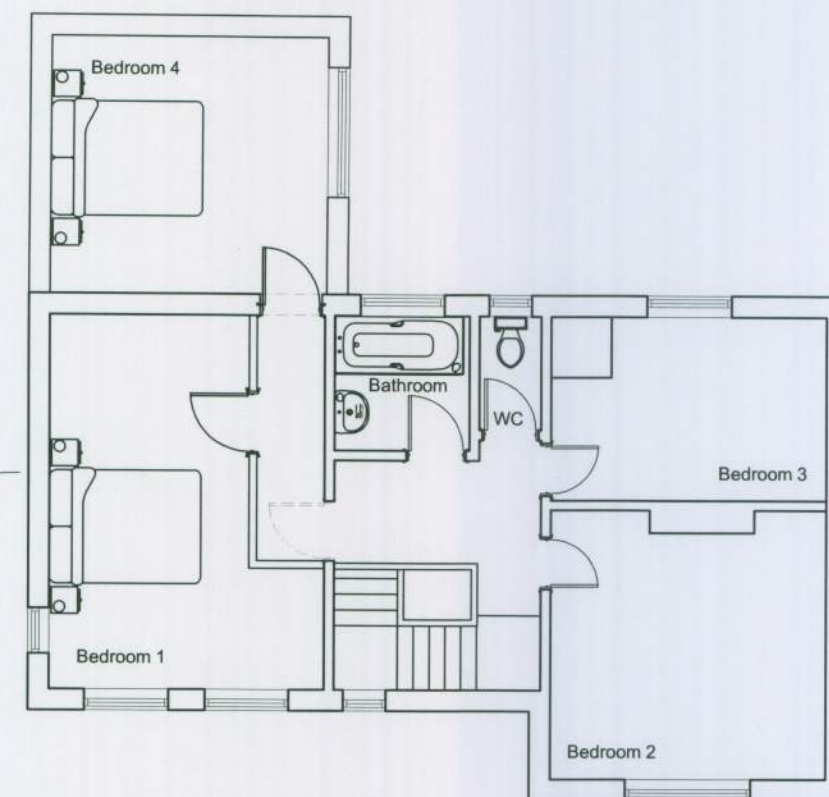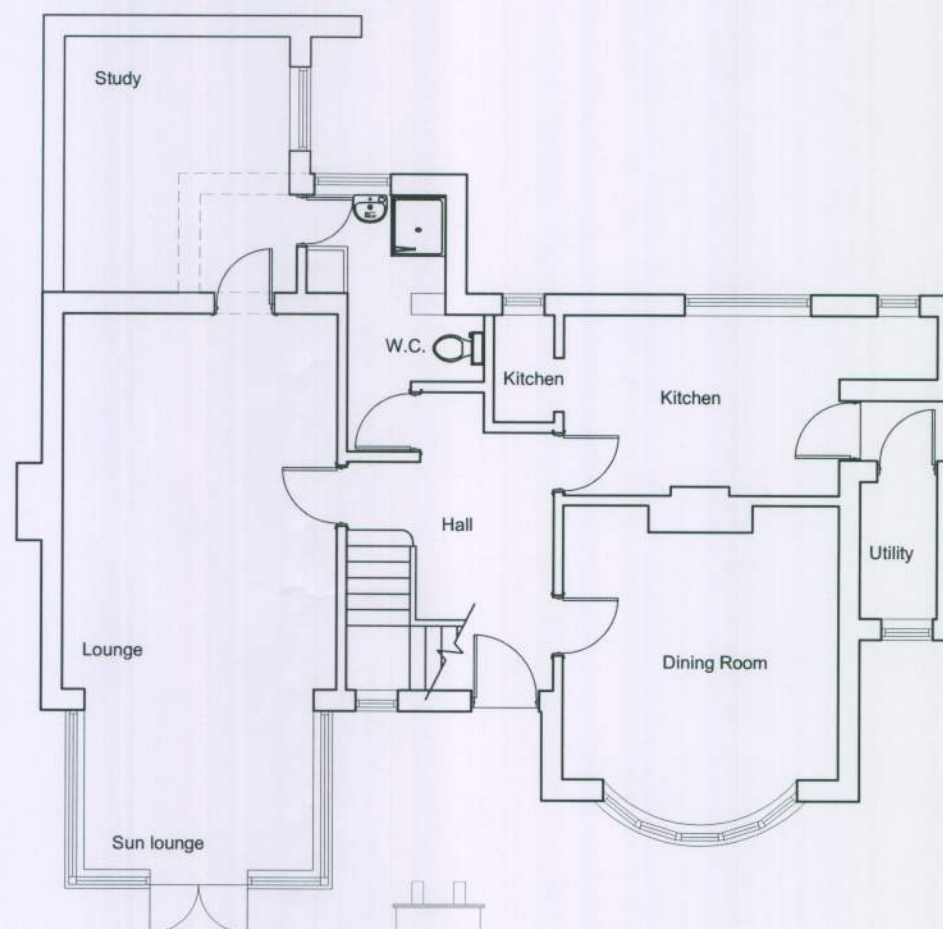

First Floor Plan (1:100)

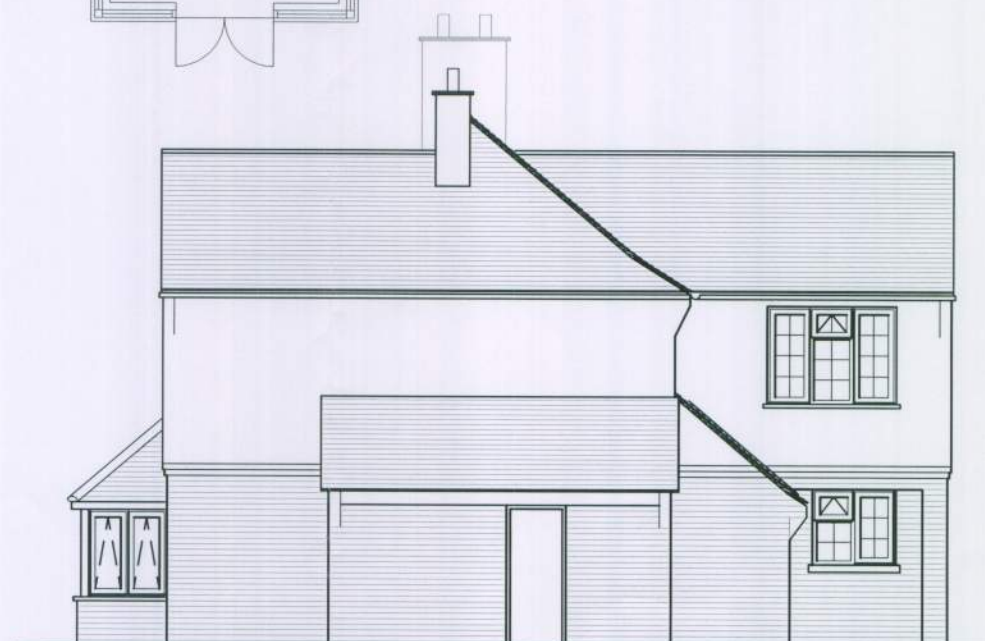

East Elevation

Rev	By	Date	Note
Client	NUM Bray Trust		
Job	55 Victoria Road Bognor Regis West Sussex		
Drawing	Proposed Ground & First Floor Extension Proposed Plans & Elevation		
Date	November 2010	Scale	1:200 & 1:1250 at A3
Drawn By	L.O.	Dwg. No.	051110 / PL-02

Cube17 Limited, 19 Parkfield Avenue, Bognor Regis, West Sussex. PO21 3BW. Tel. - 07747 771013 - email. info@cube17.co.uk

CUBE17